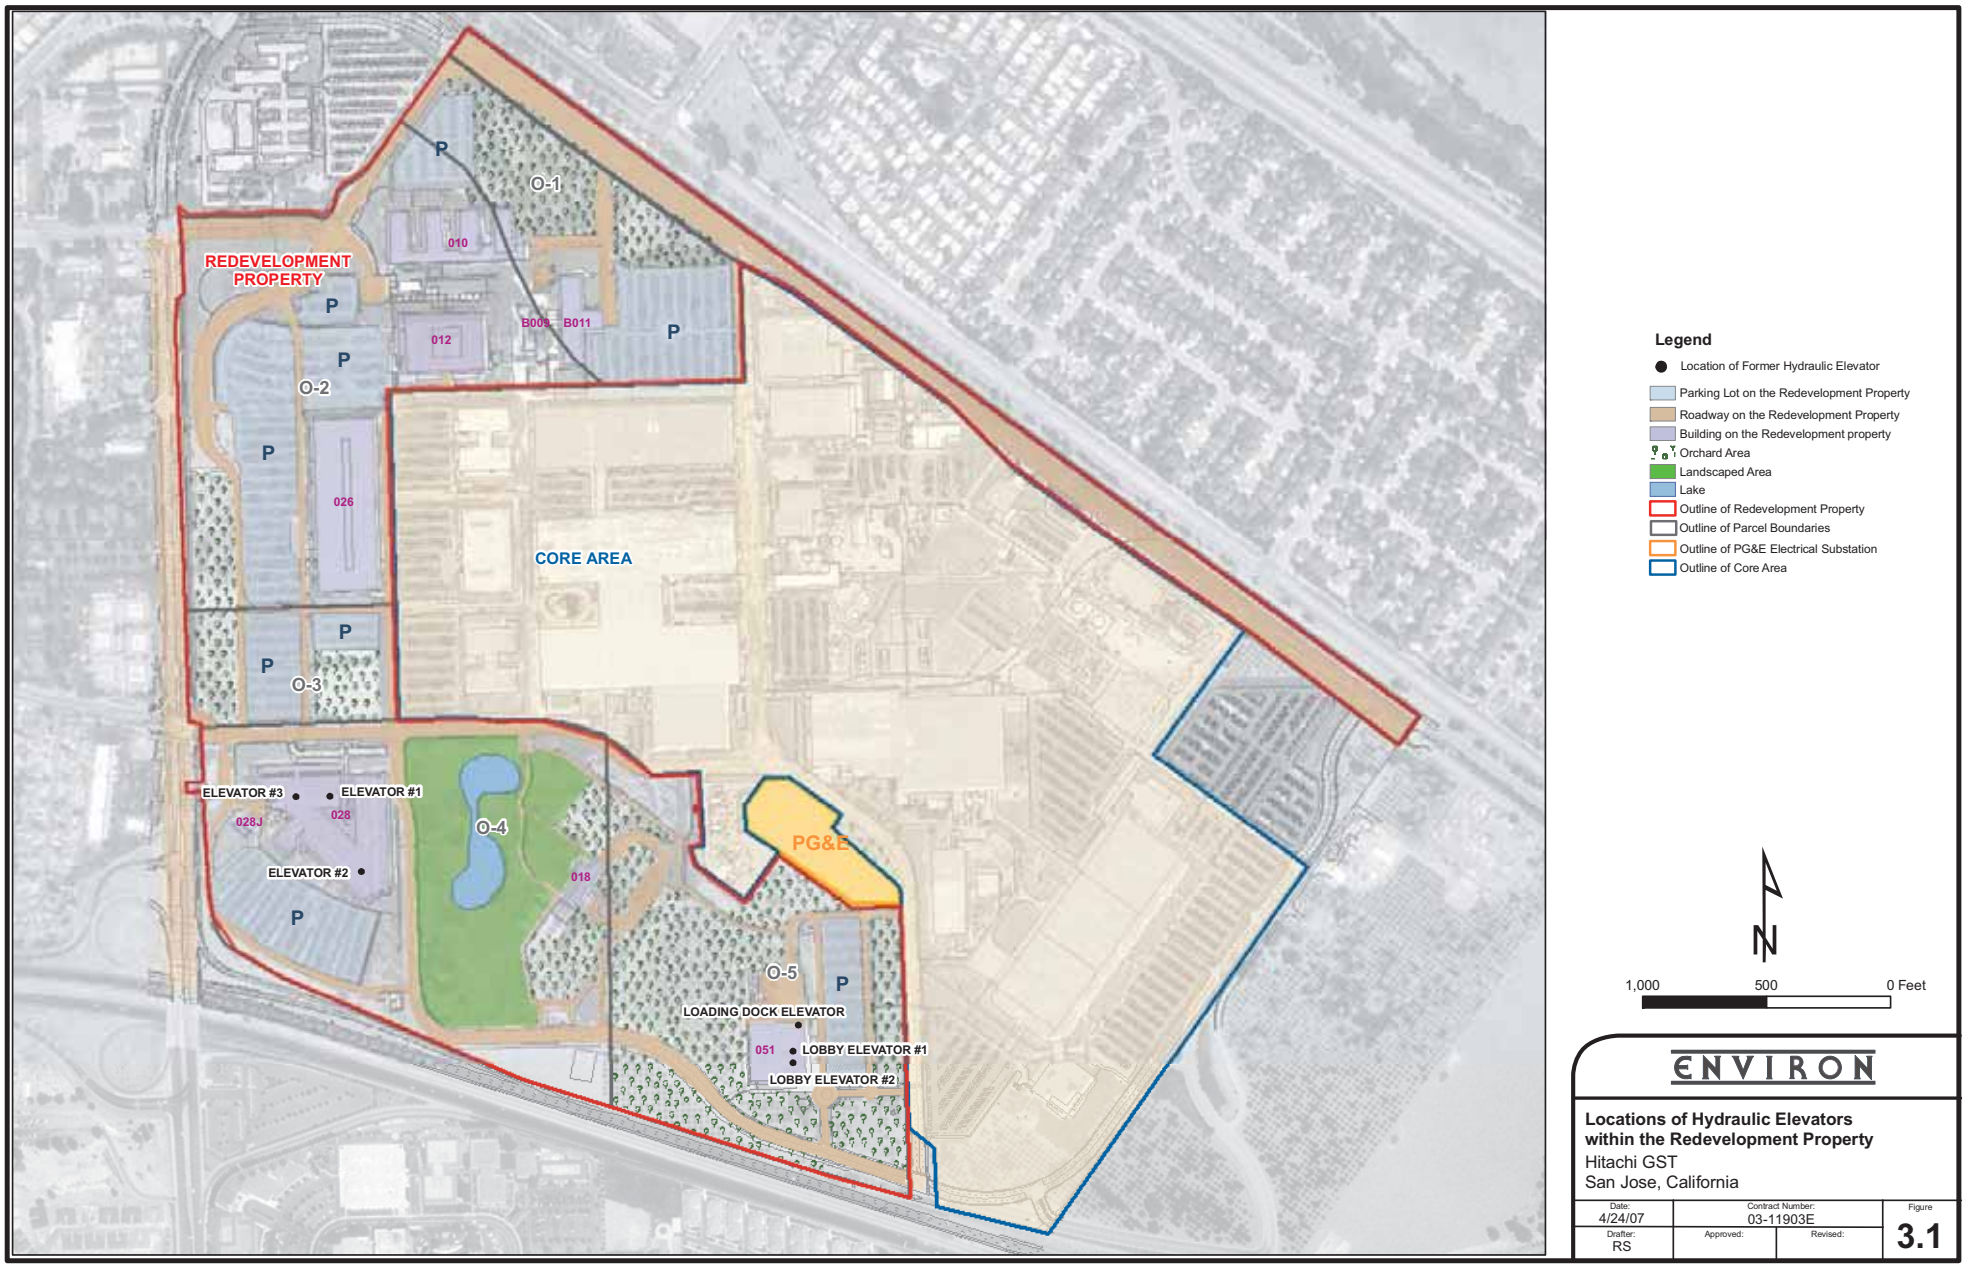

Q:\03\11903E-ELEVATOR-INVESTIG.MXD

ENVIRON

Locations of Hydraulic Elevators within the Redevelopment Property

Hitachi GST

San Jose, California

Date:	Contract Number:		Figure
4/24/07	03-11903E		3.1
Drafter: RS	Approved:	Revised:	

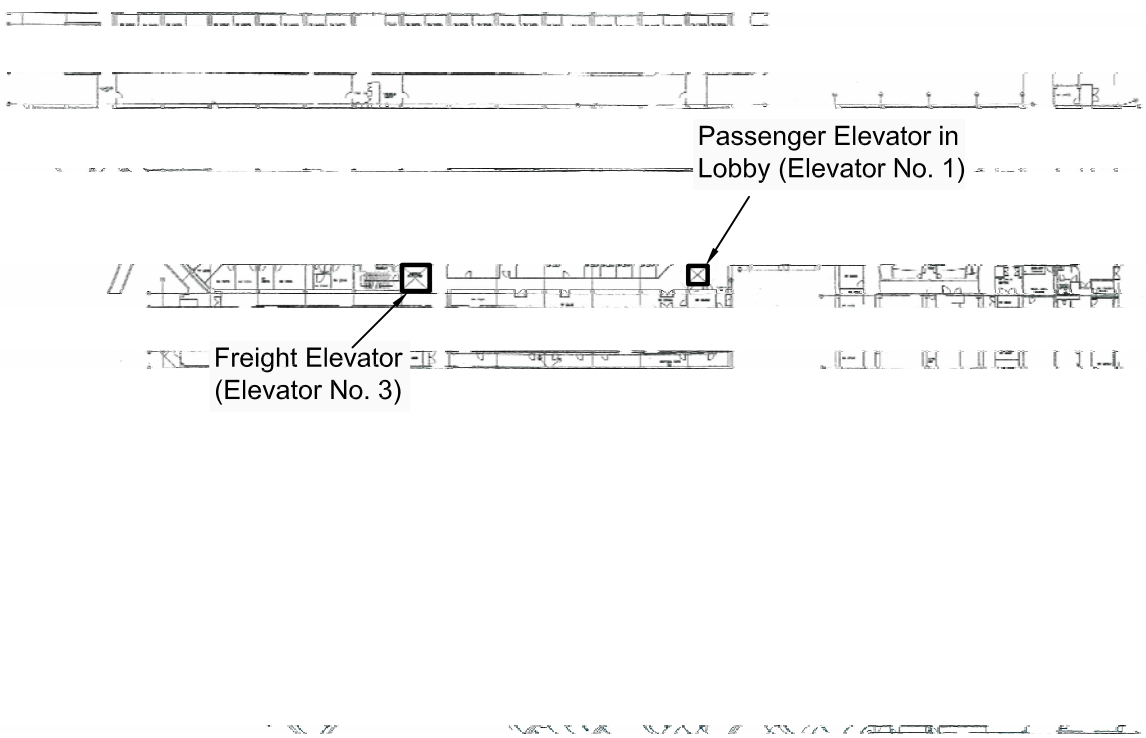

0311903E-ELEVATOR-BLDG028.DWG

ENVIRON

Locations of Hydraulic Elevators in Former Building 028
Hitachi GST
San Jose, California

Figure
3.2

Drafter: RS | Date: 3/9/06 | Contract Number: 03-11903E | Approved: | Revised:

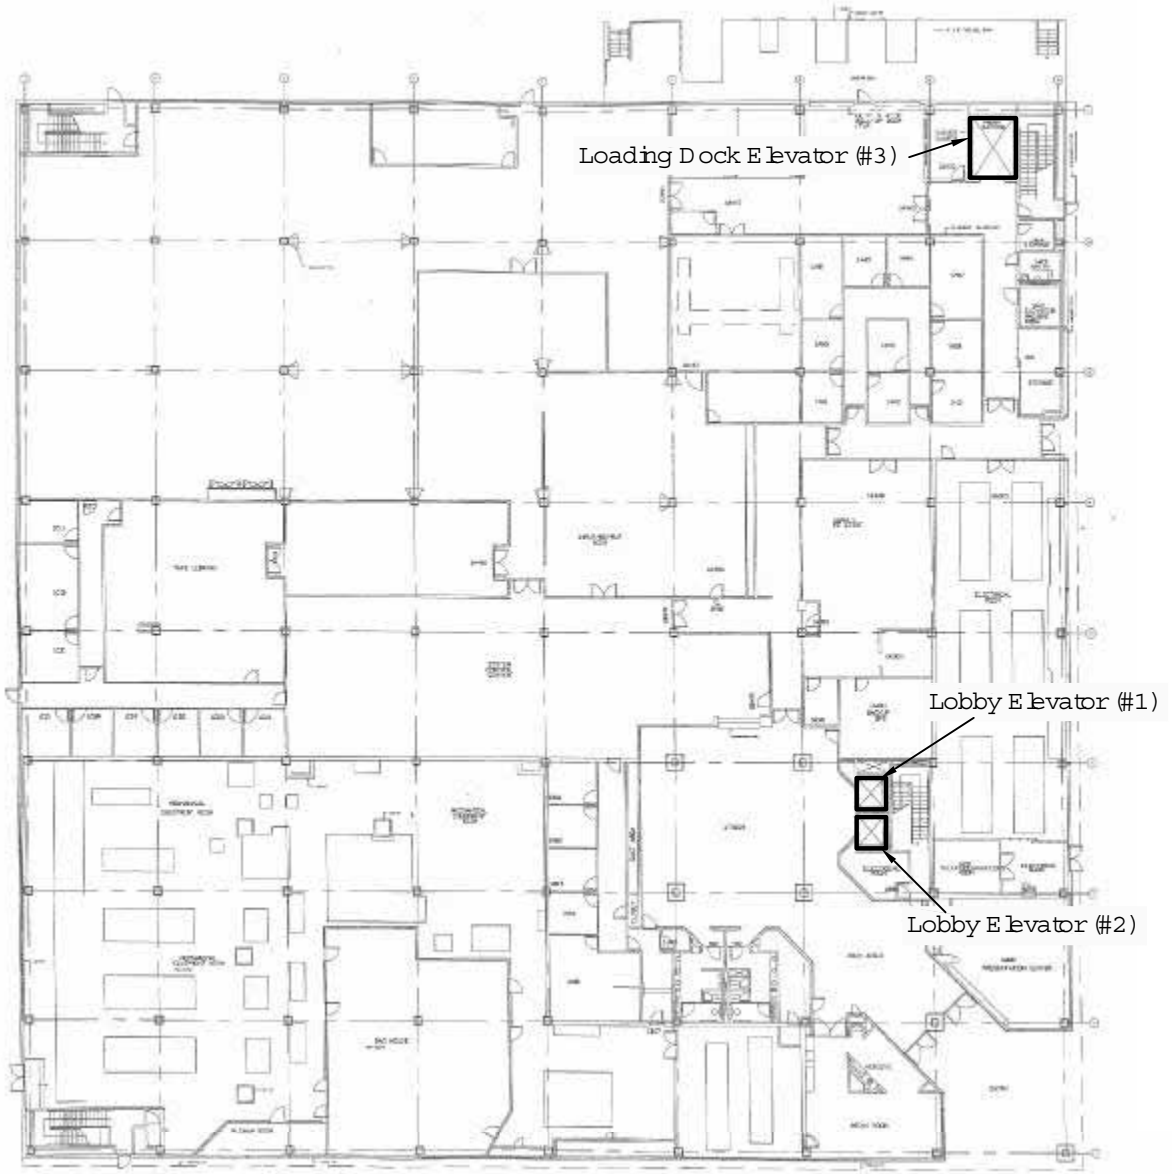

N

NOT TO SCALE

0311903E-ELEVATOR-BLDG051.DWG

ENVIRON

Locations of Hydraulic Elevators in Former Building 051
Hitachi GST
San Jose, California

Figure 3.3

Drafter: RS | Date: 3/9/06 | Contract Number: 03-11903E | Approved: | Revised:

DRAFT

Aerial View
NOT TO SCALE

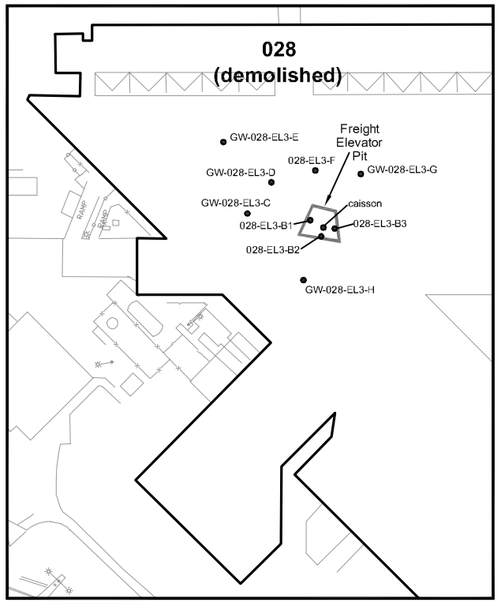

Scale 1":100'

Sample ID	Media	Sample Depth	TPH Diesel	TPH Motor Oil
GW-028-EL3-E	GW	24'	70	<500

GW-028-EL3-E

Sample ID	Media	Sample Depth	TPH Diesel	TPH Motor Oil
GW-028-EL3-D	GW	25'	250	<500

GW-028-EL3-D

Sample ID	Media	Sample Depth	TPH Diesel	TPH Motor Oil
GW-028-EL3-F	GW	24'	<50	<500

GW-028-EL3-F

Sample ID	Media	Sample Depth	TPH Diesel	TPH Motor Oil
GW-028-EL3-G	GW	24'	51	<500

GW-028-EL3-G

Sample ID	Media	Sample Depth	TPH Diesel	TPH Motor Oil
028-EL3-B1	Soil	22'	250	760
		26'	1.2	< 47
		30'	1	< 48

Sample ID	Media	Sample Depth	TPH Diesel	TPH Motor Oil
GW-028-EL3-A	GW	~31'	2300	3500

Sample ID	Media	Sample Depth	TPH Diesel	TPH Motor Oil
028-EL3-SW NORTH	Soil	24'	< 0.97	< 49

Sample ID	Media	Sample Depth	TPH Diesel	TPH Motor Oil
028-EL3-B3	Soil	22'	68	420
		26'	1	< 48
		30'	< 0.97	< 49

Sample ID	Media	Sample Depth	TPH Diesel	TPH Motor Oil
GW-028-EL3-B	GW	~31'	300	520

Sample ID	Media	Sample Depth	TPH Diesel	TPH Motor Oil
GW-028-EL3-C	GW	24'	1100	<500

GW-028-EL3-C

Sample ID	Media	Sample Depth	TPH Diesel	TPH Motor Oil
028-EL3-SW WEST	Soil	24'	< 0.99	< 49

Sample ID	Media	Sample Depth	TPH Diesel	TPH Motor Oil
028-EL3-B2	Soil	22'	24	83
		26'	250	540
		30'	< 0.93	< 47

Sample ID	Media	Sample Depth	TPH Diesel	TPH Motor Oil
028-EL3-SW SOUTH	Soil	24'	7	< 48

Sample ID	Media	Sample Depth	TPH Diesel	TPH Motor Oil
GW-028-EL3-H	GW	25'	180	<500

GW-028-EL3-H

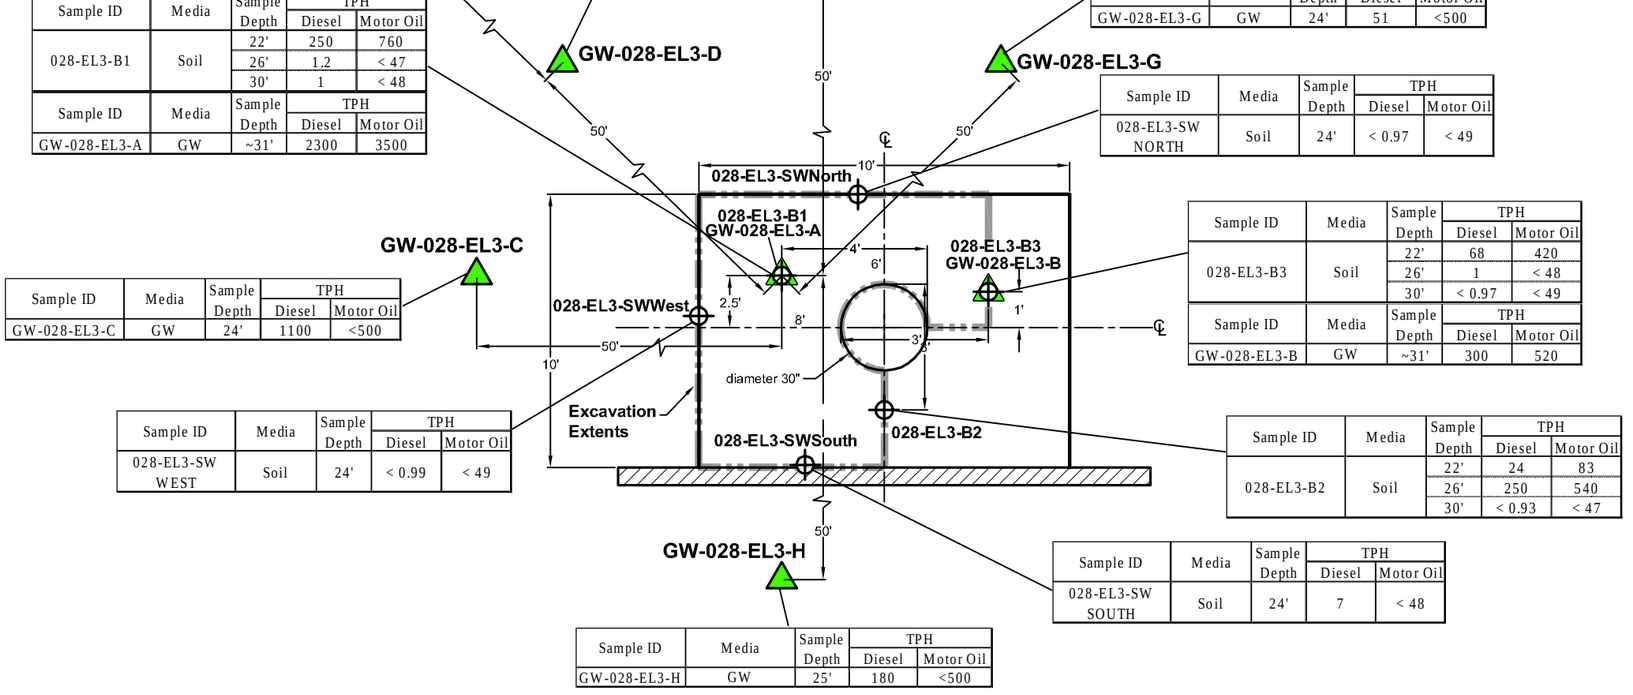

EXPLANATION:

- Approximate Excavation Boundary
- Approximate Center Line of Elevator Pit
- Soil Boring Location (1/07)
- Groundwater Grab Sample Location (1/07-3/07)

Notes:

Groundwater results show in microgram per liter (µg/L) and soil results shown in milligram per kilogram (mg/kg).

N

ENVIRON

Soil and Groundwater Sample Locations and Total Petroleum Hydrocarbons Results
Former Building 028 Freight Elevator Pit
- Aerial View
Hitachi GST; San Jose, California

DATE:	CONTRACT NUMBER:		FIGURE
3/14/07	03-11903E		4.1
DRAFTER: RS	APPROVED:	REVISED:	

03119036-BLDG028-FREIGHT-ELEVATOR-DATABOX.DWG

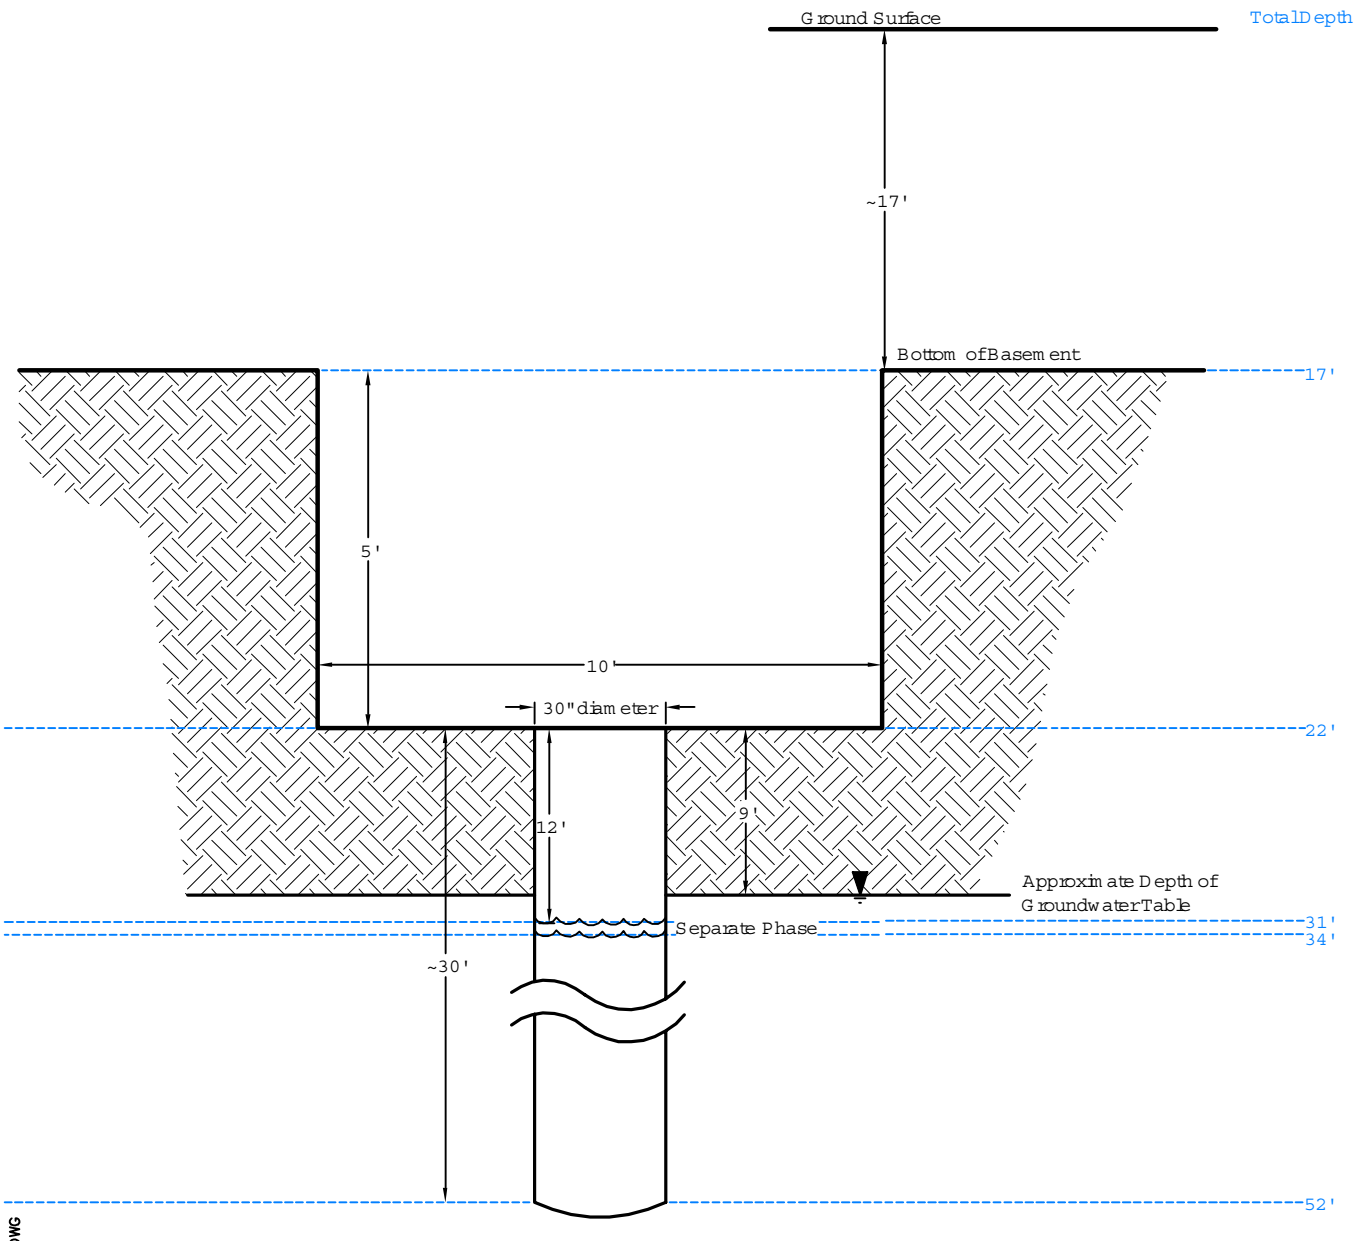

Side View Elevator Pit

NOT TO SCALE

03119035E-BLDG028-FREIGHT-ELEVATOR.DWG

ENVIRON	Former Building 028 Freight Elevator Pit - Side View Hitachi GST San Jose, California	Figure 4.2

Drafter: RS | Date: 2/7/07 | Contract Number: 03-11903E | Approved: | Revised: