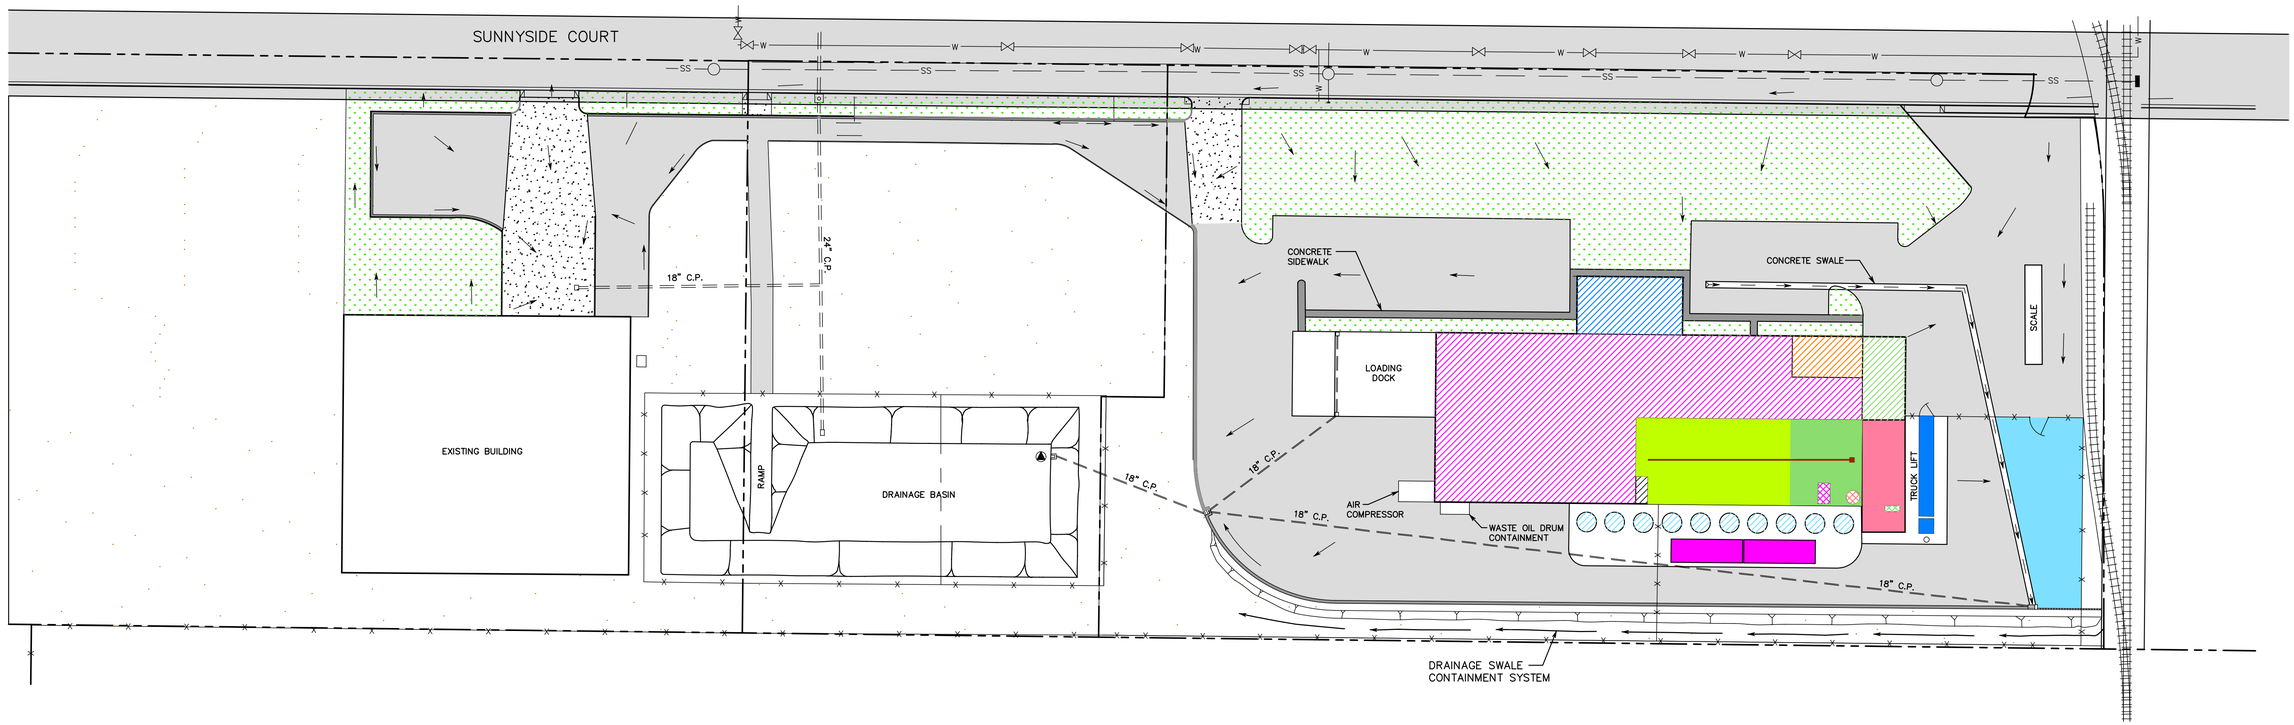

LEGEND

- MANHOLE
- SURFACE WATER SAMPLING POINT
- PROPERTY LINES
- RAILROAD TRACKS
- STORM SEWER PIPE
- SS — SANITARY SEWER LINE
- W — WATER LINE WITH VALVE
- CATCH BASIN
- FENCE
- DIRECTION OF DRAINAGE
- DRAINAGE DITCH
- IRRIGATED LAWN
- CONCRETE
- ASPHALT CONCRETE PAVEMENT
- NON-IRRIGATED LAWN
- CONCRETE CURB AND GUTTER
- DOWNWARD SLOPE
- GATE
- STORM WATER FLOW DIRECTION

COLOR KEY

- WATER STORAGE PONDS (AOC NO. 1) (NO FURTHER ACTION)
- TRUCK UNLOADING AREA AND RECEIVING HOPPER (SWMU NO. 1) (NO FURTHER ACTION)
- TRAILER PARKING AREA (SWMU NO. 2) (NO FURTHER ACTION)
- DRAINAGE TROUGH IN PRODUCTION AREA (SWMU NO. 3) (NO FURTHER ACTION)
- RECYCLING ROOM (SWMU NO. 4) (NO FURTHER ACTION)
- NEW PORTION OF RECYCLING ROOM
- WATER RECOVERY TANK
- FILTER PRESS
- HAZARDOUS WASTE BALE STORAGE AREA
- EXTRUDER AREA
- QUALITY CONTROL LAB
- OFFICE AREA
- PLASTIC STORAGE SILOS
- MACHINE SHOP
- MAINTENANCE SHOP
- PRODUCTION AREA

0 25 50 100
SCALE IN FFET

NOTES

1. PLAN ADAPTED FROM OCTOBER 14, 2002, SURVEYED BY HELT ENGINEERING, INC.
2. PLAN MODIFIED WITH INFORMATION FROM SURVEYS ON JULY 10, 11, 14, AND 24, 2003 BY HELT ENGINEERING, INC.

FIGURE 3
SITE PLAN

RCRA CLASS 3 PERMIT MODIFICATION
KW PLASTICS OF CALIFORNIA
BAKERSFIELD, CALIFORNIA

SCALE: 1" – 50'	DR ALW	CHK JLL	REV MAH

PREPARED BY:

TriAD ENVIRONMENTAL CONSULTANTS, INC.
Suite 200, 207 Donelson Pike, Nashville, Tn 37214
615-889-6888 fax 615-889-4004

PROJ: 96-SAN01-05	DATE: 03/20/07	SHEET 1 OF 1

965AN0105\0105-3-SITE-PLAN.DWG