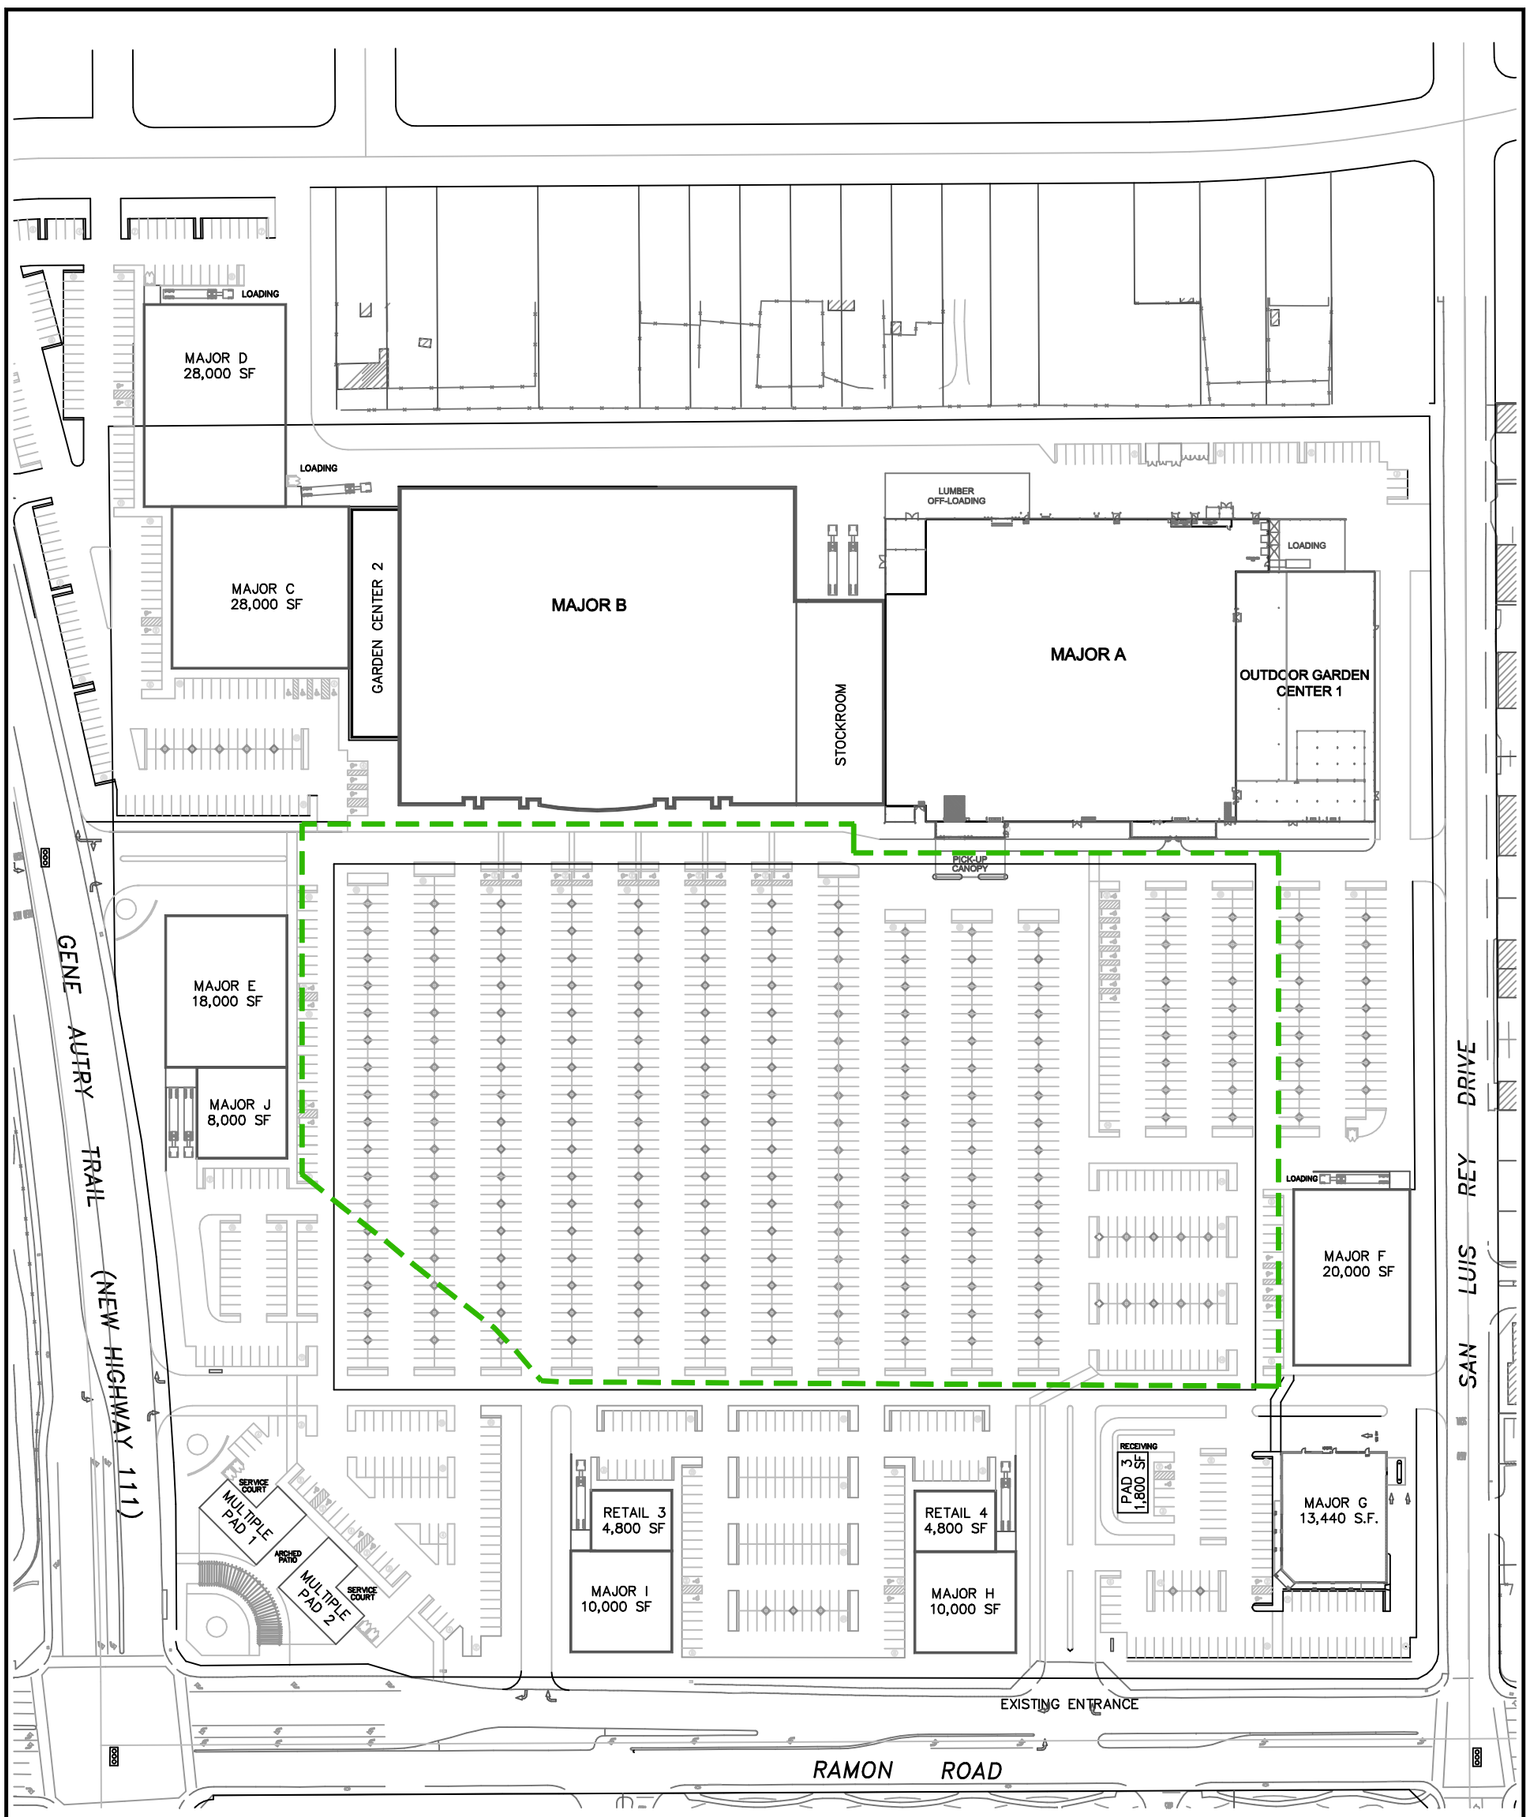

LEGEND

PROPOSED LIMITS OF BURIED DEBRIS

N

0 150 300

APPROXIMATE SCALE IN FEET

NOTES:

INFORMATION FOR THIS DRAWING WAS OBTAINED IN PART FROM: PREVIOUS SKETCHES. DIMENSIONS AND BEARINGS NEED TO BE VERIFIED

DATE:	FILE NAME:	PROJECT NO.:
10/03	SSP-19B.BSM	

PROPOSED LIMITS OF BURIED DEBRIS

PROPOSED SHOPPING CENTER DEVELOPMENT
EXCEL PROPERTY MANAGEMENT SERVICES, INC.
N.E.C. GENE AUTRY TRAIL AND RAMON ROAD

The Source Group, Inc.

FIGURE: 3

SSP-19B.BSM.10.03-3.DWG (1:1)