DELPHI SYSTEMS CORP.

CORRECTIVE MEASURES PROPOSAL

FIGURE 8

CONCRETE ANALYTICAL RESULTS FOR LEAD AND ESTIMATED AREAS FOR OFFSITE DISPOSAL

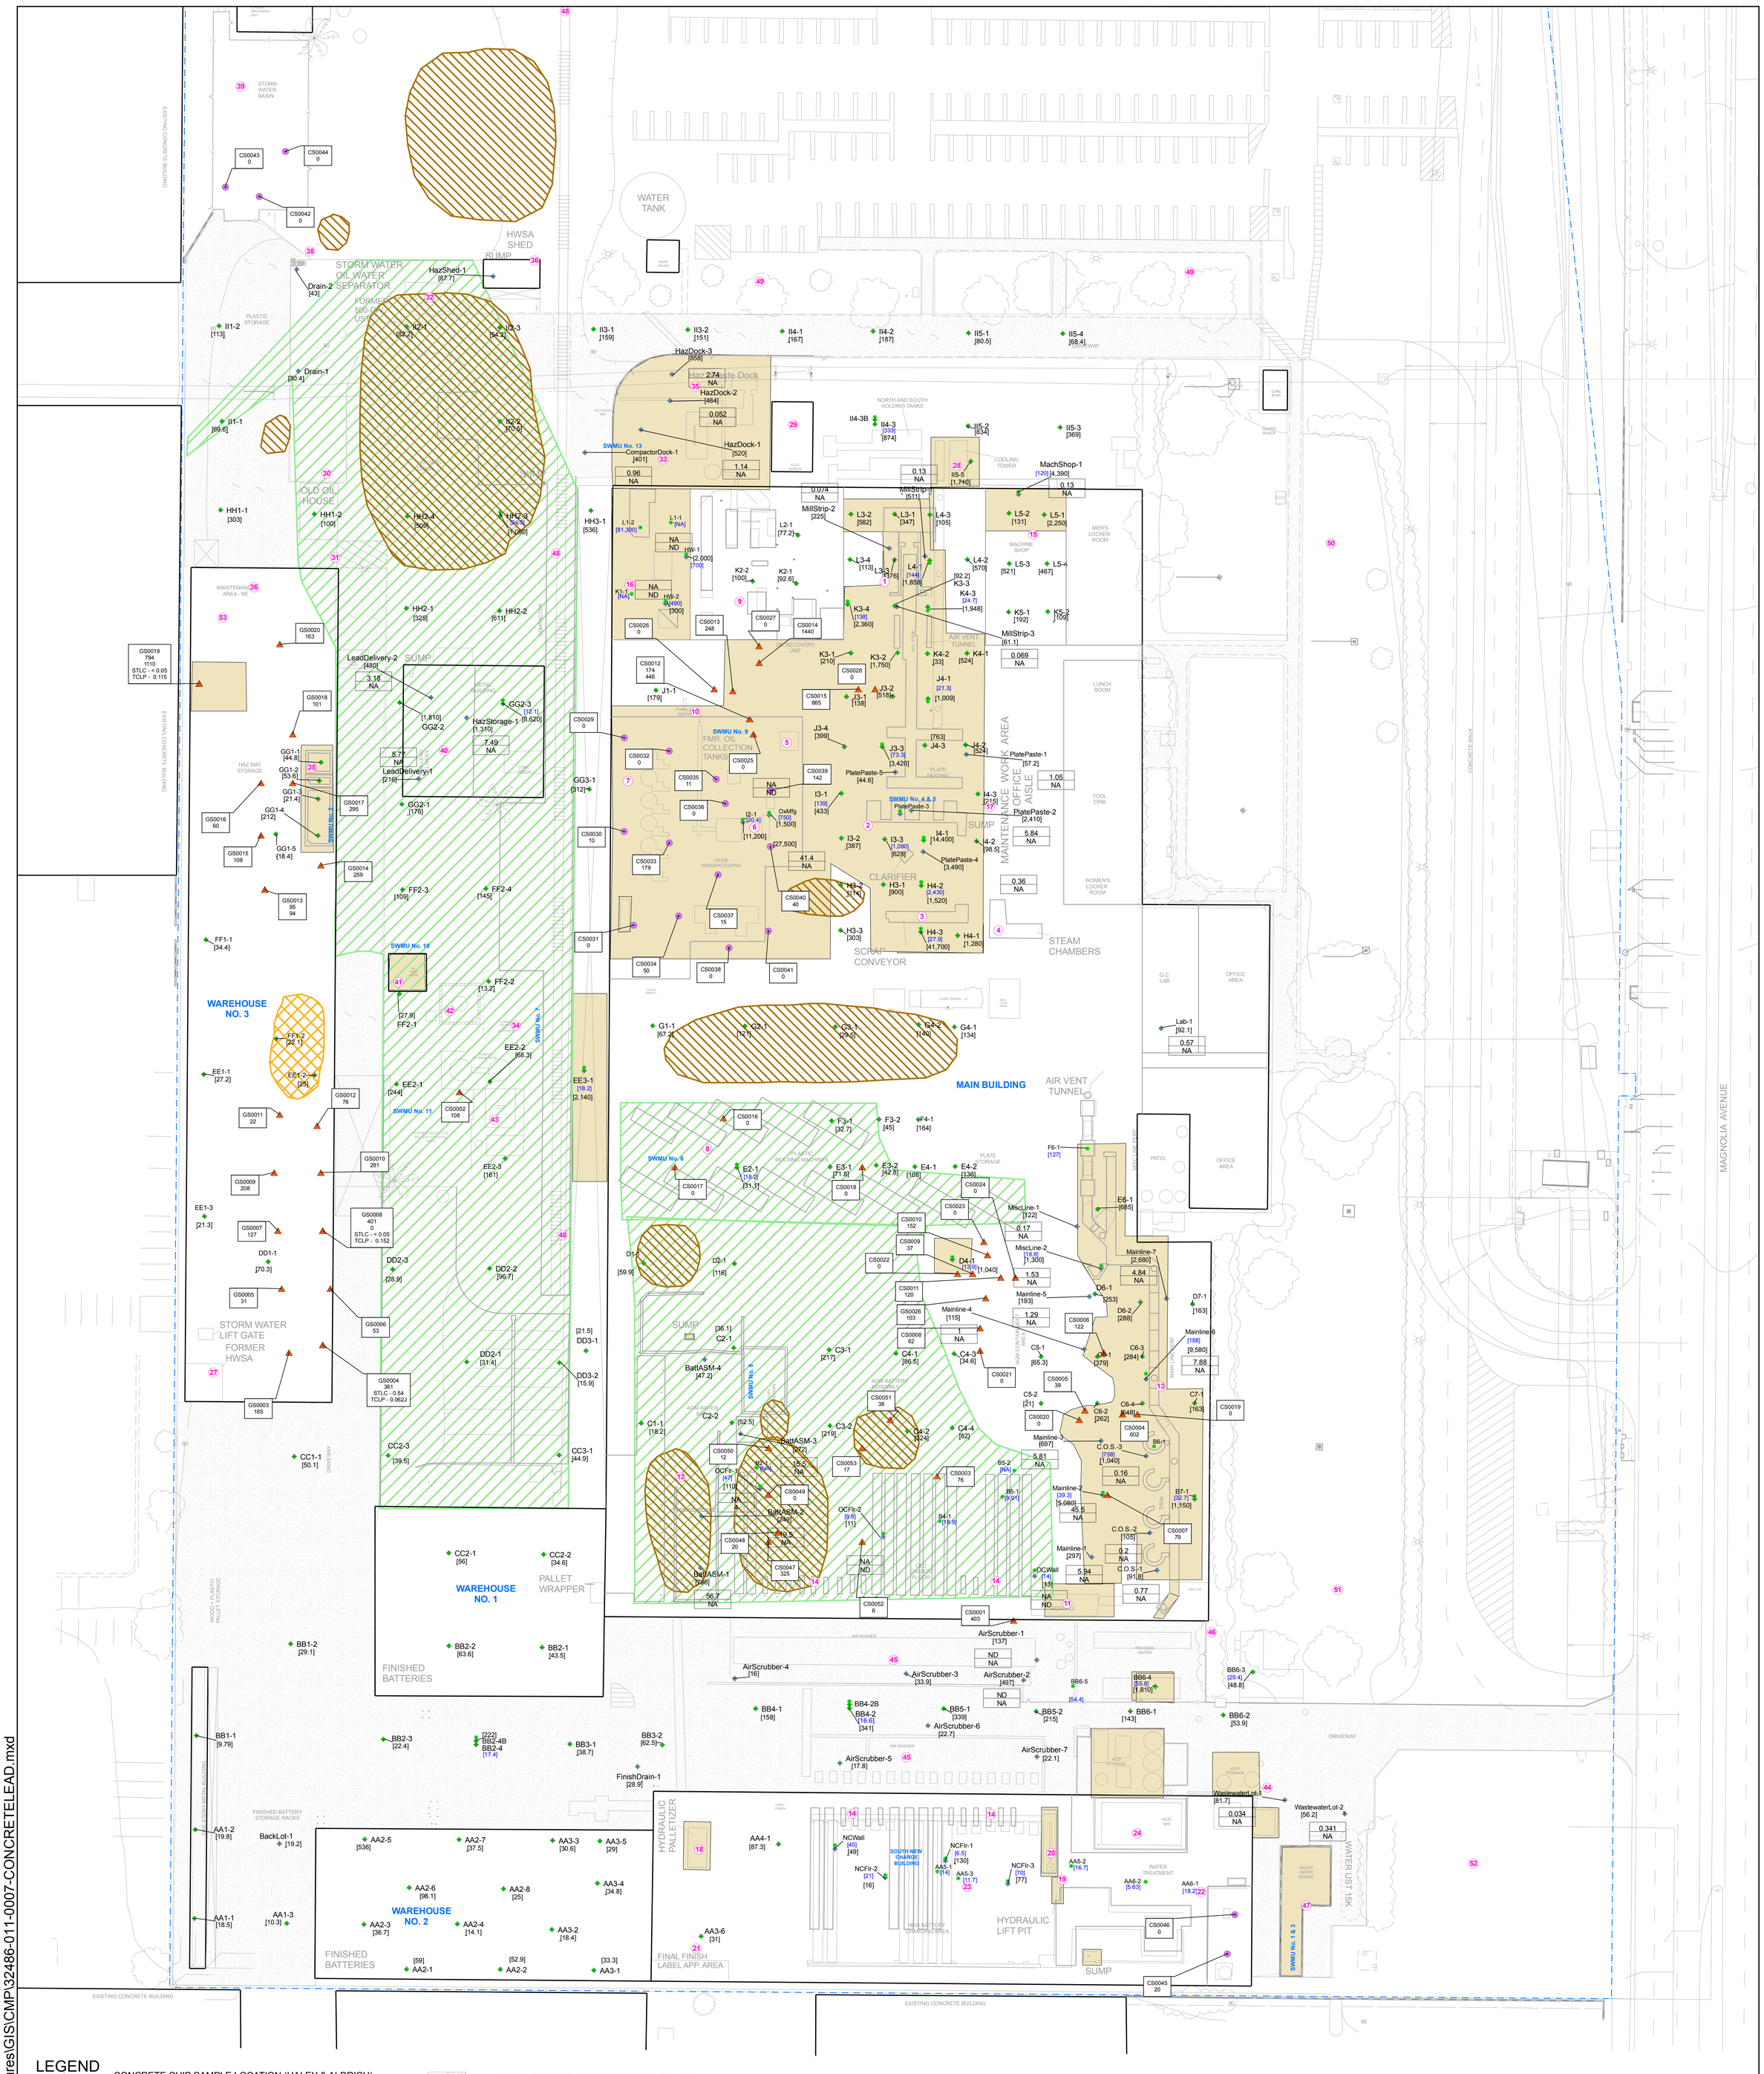

LEGEND

- CONCRETE CHIP SAMPLE LOCATION (HALEY & ALDRICH)
  - GS0019 — SAMPLE NUMBER
  - 794 — LEAD CONCENTRATION IN MG/KG
  - 1110 — LEAD CONCENTRATION IN MG/KG (DUP)
  - STLC - < 0.05 — STLC LEAD CHIP CONCENTRATION IN MG/L
  - TCLP - 0.115 — TCLP LEAD CHIP CONCENTRATION IN MG/L
- CONCRETE CORE SAMPLE LOCATION (HALEY & ALDRICH)
  - CS0030 — SAMPLE NUMBER
  - 10 — LEAD CONCENTRATION IN MG/KG

HISTORICAL DATA

- NCFlr-3 — LEAD CORE SAMPLE LOCATION (EARTH TECH, 2005)
  - [70] — LEAD CORE CONCENTRATION IN MG/KG
  - [77] — LEAD CHIP CONCENTRATION IN MG/KG
- AA4-1 — LEAD CHIP SAMPLE LOCATION (EARTH TECH, 2005)
  - [87.3] — LEAD CHIP CONCENTRATION IN MG/KG
  - 1.91 — STLC LEAD CHIP CONCENTRATION IN MG/L
  - 0.011 — TCLP LEAD CHIP CONCENTRATION IN MG/L
- BattASM-2 — OTHER LEAD CHIP SAMPLE LOCATION
  - [249]

- AREA OF CONCRETE TO BE REMOVED AND CRUSHED ON SITE FOR REUSE ON-SITE
- CONCRETE LEAD CONCENTRATIONS KNOWN TO BE OR LIKELY TO BE GREATER THAN 800 MG/KG.
- AREA WITH REMOVED CONCRETE
- EXISTING BRICK OR CONCRETE RUBBLE STOCKPILE
- EXISTING SOIL STOCKPILE
- BUILDING OUTLINE
- PROPERTY LINE
- 53 — AREAS OF INTEREST
- SWMU — SOLID WASTE MANAGEMENT UNIT

N
W E
S

0 60 120
SCALE IN FEET

HALEY & ALDRICH

DELPHI CORPORATION
FORMER BATTERY OPERATIONS, 1201 N. MAGNOLIA
ANAHEIM, CALIFORNIA
32486-011

CONCRETE ANALYTICAL RESULTS FOR LEAD AND ESTIMATED AREAS FOR OFFSITE DISPOSAL

SCALE: AS SHOWN
AUGUST 2007

FIGURE 8

G:\CLIENTS & PROJECTS\Delphi\Anaheim\Figures\GIS\CMP\32486-011-0007-CONCRETELEAD.mxd