DELPHI SYSTEMS CORP.

CORRECTIVE MEASURES PROPOSAL

FIGURES 11 - 17

Figure 11: Site Wide Removal Area
Figure 12: Index Map for Removal Area Maps
Figure 13: Removal Areas – AOIs 6, 7, and 10
Figure 14: Removal Areas – AOIs 8 and 50
Figure 15: Removal Areas – AOIs 18 and 45
Figure 16: Removal Areas – AOIs 25, 26, 31, and 37
Figure 17: Removal Areas – AOIs 27

G:\32486\011 - CMP-CORRECTIVE MEASURES PROPOSAL\ACAD\CMP-CORRECTIVE ACTION-ENTIRE-EXCAV-AREA_R1.DWG

HALEY & ALDRICH

DELPHI CORPORATION
FORMER BATTERY OPERATIONS, 1201 N. MAGNOLIA
ANAHEIM, CALIFORNIA
32486-011

SITE WIDE REMOVAL AREAS

SCALE: AS SHOWN
AUGUST 2007

FIGURE 11

G:\32486\011 - CMP-CORRECTIVE MEASURES PROPOSAL\ACAD\CMP-CORRECTIVE ACTION-ENTIRE-EXCAV AREA_R1.DWG

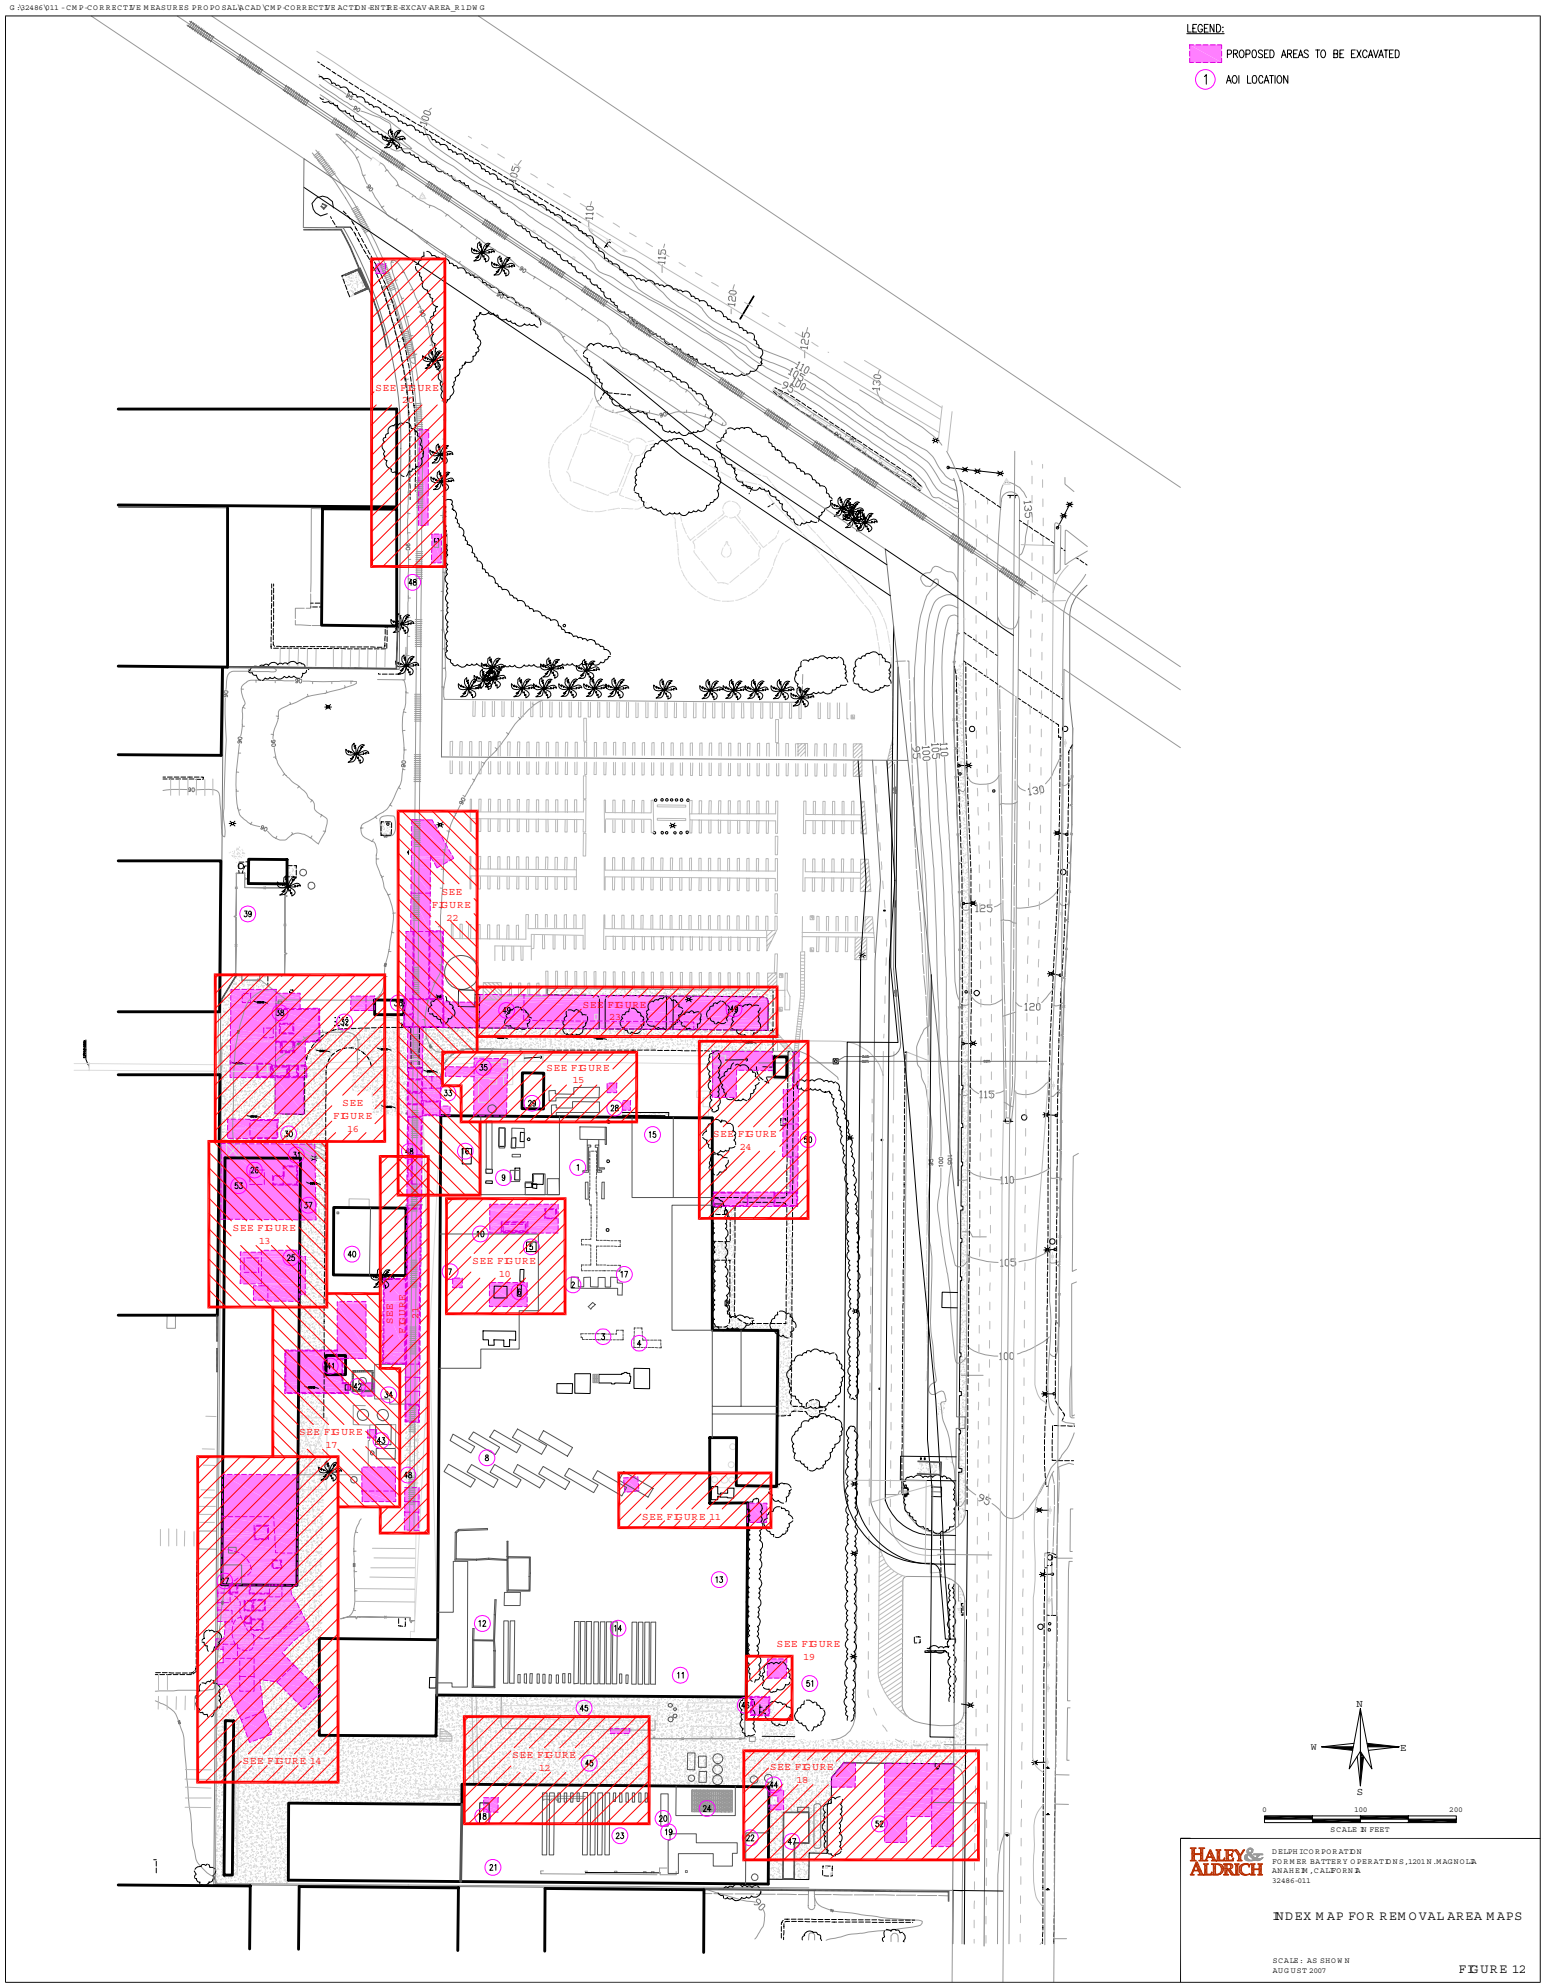

HALEY & ALDRICH

DELPHI CORPORATION
FORMER BATTERY OPERATIONS, 1201 N. MAGNOLIA
ANAHEIM, CALIFORNIA
32486-011

INDEX MAP FOR REMOVAL AREA MAPS

SCALE: AS SHOWN
AUGUST 2007

FIGURE 12

G:\32486\011-CMP-CORRECTIVE MEASURES PROPOSAL\ACAD\CMP-CORRECTIVE ACTION_R1.DWG

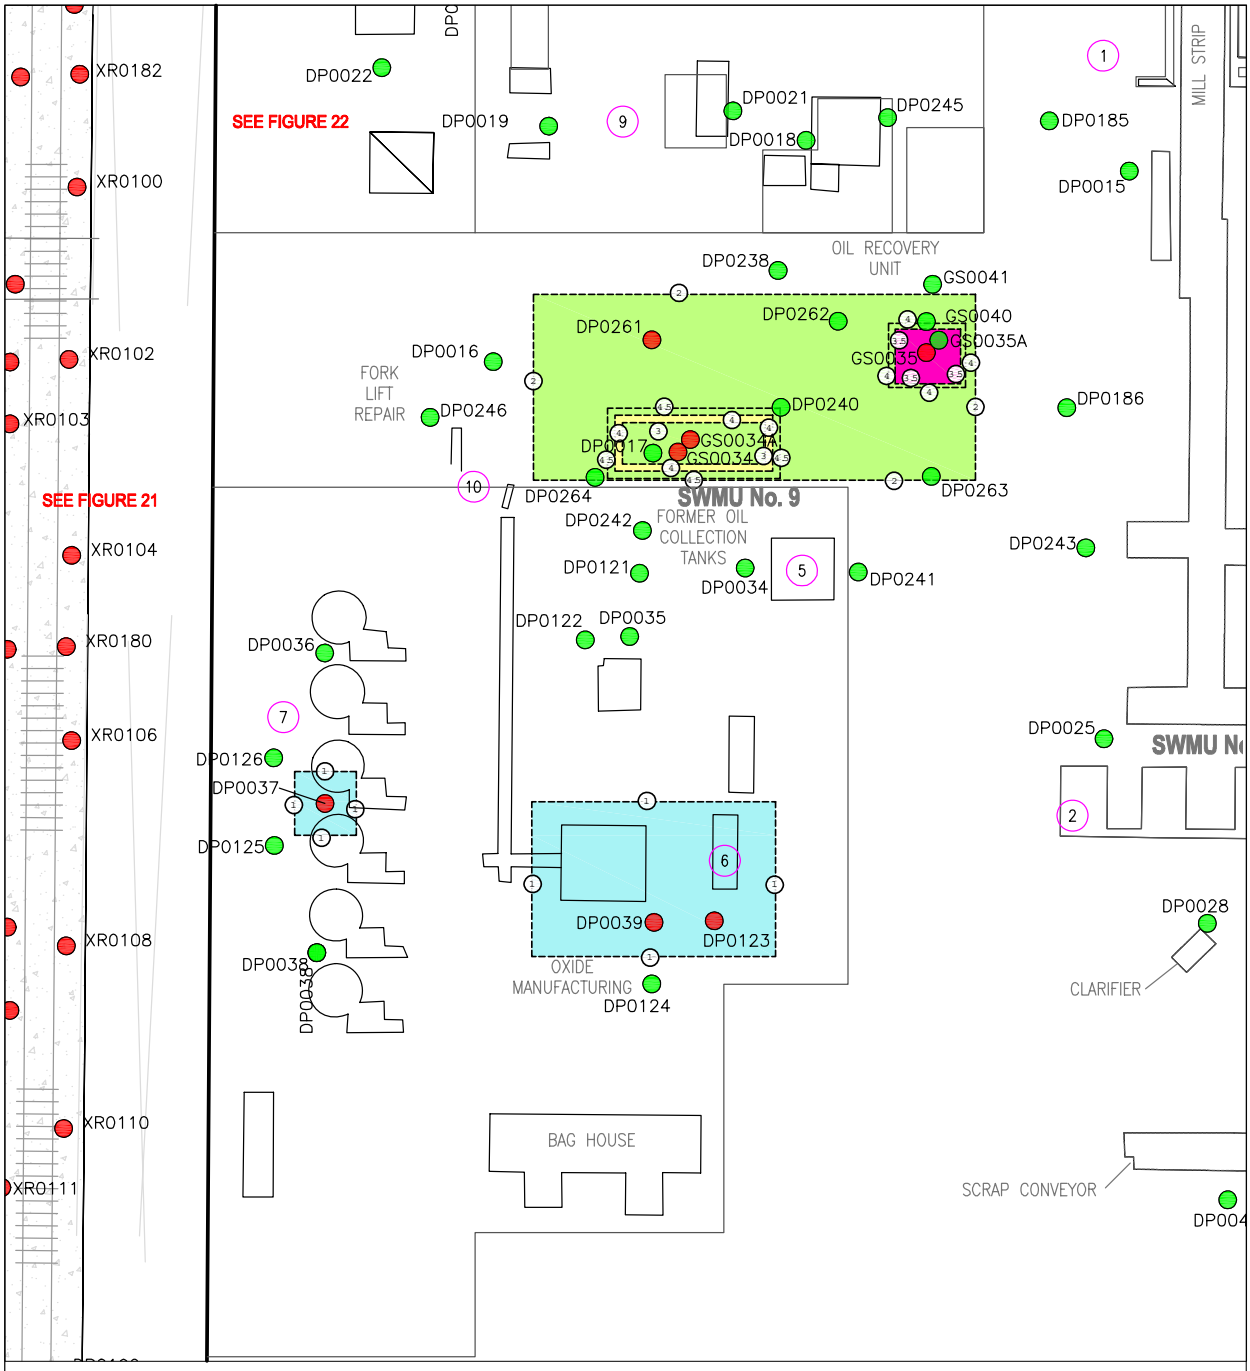

SOIL REMOVAL COLOR INDEX:

- CALIFORNIA–REGULATED EXTREMELY HAZARDOUS SOIL
  PCBs ≥ 5,000 mg/kg*
- RCRA/TSCA HAZARDOUS SOIL
  PCBs > 50 mg/kg AND < 5,000 mg/kg &
  LEAD TCLP > 5 mg/L OR
  ARSENIC TCLP > 5 mg/L
- TSCA HAZARDOUS SOIL
  PCBs > 50 mg/kg**
- RCRA HAZARDOUS SOIL
  LEAD TCLP > 5 mg/L OR
  ARSENIC TCLP > 5 mg/L
- CALIFORNIA HAZARDOUS SOIL
  LEAD > 1,000 mg/kg OR LEAD STLC > 5 mg/L OR
  ARSENIC > 500 mg/kg OR ARSENIC STLC > 5 mg/L OR
  ANTIMONY > 500 mg/kg OR
  ANTIMONY STLC > 15 mg/L OR PCBs > 50 mg/kg** OR
  PCB STLC > 5 mg/L
- NON–HAZARDOUS SOIL
  LEAD < 1,000 mg/kg AND LEAD STLC AND TCLP < 5 mg/L
  & ARSENIC < 500 mg/kg AND ARSENIC STLC AND TCLP
  < 5 mg/L & ANTIMONY < 500 mg/kg AND ANTIMONY STLC
  <15 mg/L PCBs < 50 mg/kg AND PCBs STLC < 5 mg/L

PCB – POLYCHLORINATED BIPHENYLS

* MUST BE MANAGED AS BOTH CALIFORNIA EXTREMELY HAZARDOUS AND TSCA HAZARDOUS
** MUST BE MANAGED AS BOTH CALIFORNIA HAZARDOUS AND TSCA HAZARDOUS

NOTES:
1. THE WASTE CHARACTERISTICS ASSIGNED AND FIGURES ARE BASED ON ANALYSIS OF SOIL SAMPLES FROM LOCATIONS SHOWN.
2. TCLP = TOXICITY CHARACTERISTIC LEACHING PROCEDURE, STLC = SOLUBLE THRESHOLD LIMIT CONCENTRATION.
3. WHERE MULTIPLE DEPTHS WITH VARIABLE SOIL REMOVAL MANAGEMENT ARE SHOWN, THE AERIAL EXTENTS FOR ALL DEPTHS IS TO THE OUTER BOUNDRY.
4. DEPTHS FOR SOIL REMOVAL EXCAVATIONS ARE BASED ON DEPTH BELOW CURRENT CONCRETE GRADE.

LEGEND:

- SOIL SAMPLING LOCATION AT WHICH CONCENTRATIONS OF CHEMICALS ANALYZED ARE LESS THAN PROPOSED INDUSTRIAL RISK–BASED REMEDIATION CRITERIA.
- SOIL SAMPLING LOCATION AT WHICH CONCENTRATIONS OF ONE OR MORE CHEMICALS ANALYZED ARE GREATER THAN PROPOSED INDUSTRIAL RISK–BASED REMEDIATION CRITERIA.
- (1) AOI LOCATION
- (1) SOIL REMOVAL EXCAVATION DEPTH (FEET)

N
W E
S

0 20 40
SCALE IN FEET

HALEY & ALDRICH

DELPHI CORPORATION
FORMER BATTERY OPERATIONS, 1201 N. MAGNOLIA
ANAHEIM, CALIFORNIA
32486-011

REMOVAL AREAS - AOIs 6, 7, 10

SCALE: AS SHOWN
AUGUST 2007

FIGURE 13

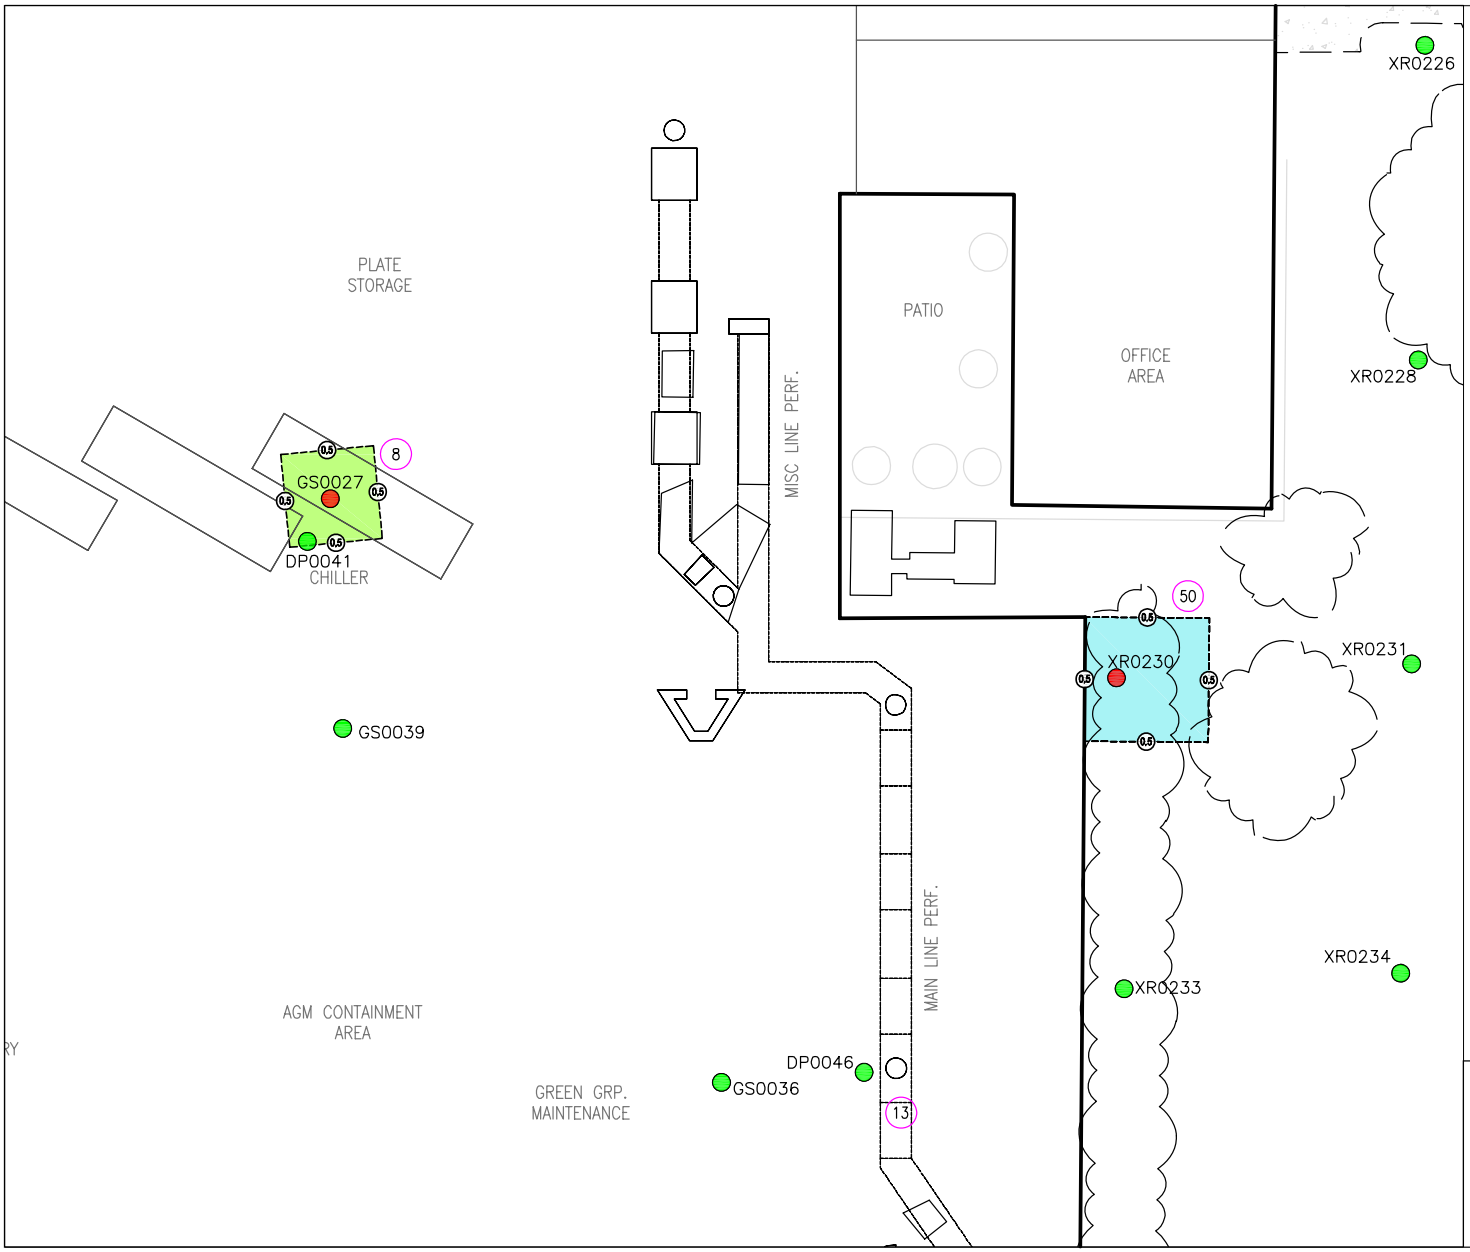

LEGEND:

- SOIL SAMPLING LOCATION AT WHICH CONCENTRATIONS OF CHEMICALS ANALYZED ARE LESS THAN PROPOSED INDUSTRIAL RISK-BASED REMEDIATION CRITERIA.
- SOIL SAMPLING LOCATION AT WHICH CONCENTRATIONS OF ONE OR MORE CHEMICALS ANALYZED ARE GREATER THAN PROPOSED INDUSTRIAL RISK-BASED REMEDIATION CRITERIA.
- (1) AOI LOCATION
- (1) SOIL REMOVAL EXCAVATION DEPTH (FEET)

SOIL REMOVAL COLOR INDEX:

- CALIFORNIA-REGULATED EXTREMELY HAZARDOUS SOIL
  PCBs ≥ 5,000 mg/kg*
- RCRA/TSCA HAZARDOUS SOIL
  PCBs > 50 mg/kg AND < 5,000 mg/kg &
  LEAD TCLP > 5 mg/L OR
  ARSENIC TCLP > 5 mg/L
- TSCA HAZARDOUS SOIL
  PCBs > 50 mg/kg**
- RCRA HAZARDOUS SOIL
  LEAD TCLP > 5 mg/L OR
  ARSENIC TCLP > 5 mg/L
- CALIFORNIA HAZARDOUS SOIL
  LEAD > 1,000 mg/kg OR LEAD STLC > 5 mg/L OR
  ARSENIC > 500 mg/kg OR ARSENIC STLC > 5 mg/L OR
  ANTIMONY > 500 mg/kg OR
  ANTIMONY STLC > 15 mg/L OR PCBs > 50 mg/kg** OR
  PCB STLC > 5 mg/L
- NON-HAZARDOUS SOIL
  LEAD < 1,000 mg/kg AND LEAD STLC AND TCLP < 5 mg/L
  & ARSENIC < 500 mg/kg AND ARSENIC STLC AND TCLP
  < 5 mg/L & ANTIMONY < 500 mg/kg AND ANTIMONY STLC
  <15 mg/L PCBs < 50 mg/kg AND PCBs STLC < 5 mg/L

PCB - POLYCHLORINATED BIPHENYLS

* MUST BE MANAGED AS BOTH CALIFORNIA EXTREMELY HAZARDOUS AND TSCA HAZARDOUS
** MUST BE MANAGED AS BOTH CALIFORNIA HAZARDOUS AND TSCA HAZARDOUS

NOTES:

1. THE WASTE CHARACTERISTICS ASSIGNED AND FIGURES ARE BASED ON ANALYSIS OF SOIL SAMPLES FROM LOCATIONS SHOWN.
2. TCLP = TOXICITY CHARACTERISTIC LEACHING PROCEDURE, STLC = SOLUBLE THRESHOLD LIMIT CONCENTRATION.
3. WHERE MULTIPLE DEPTHS WITH VARIABLE SOIL REMOVAL MANAGEMENT ARE SHOWN, THE AERIAL EXTENTS FOR ALL DEPTHS IS TO THE OUTER BOUNDRY.
4. DEPTHS FOR SOIL REMOVAL EXCAVATIONS ARE BASED ON DEPTH BELOW CURRENT CONCRETE GRADE.

N
W E
S

0 20 40
SCALE IN FEET

HALEY & ALDRICH

DELPHI CORPORATION
FORMER BATTERY OPERATIONS, 1201 N MAGNOLIA
ANAHEIM, CALIFORNIA
32486-011

REMOVAL AREAS - AOIs 8 & 50

SCALE: AS SHOWN
AUGUST 2007

FIGURE 14

G:\32486\011 - CMP-CORRECTIVE MEASURES PROPOSAL\CAD\CMP-CORRECTIVE ACTION_R1.DWG

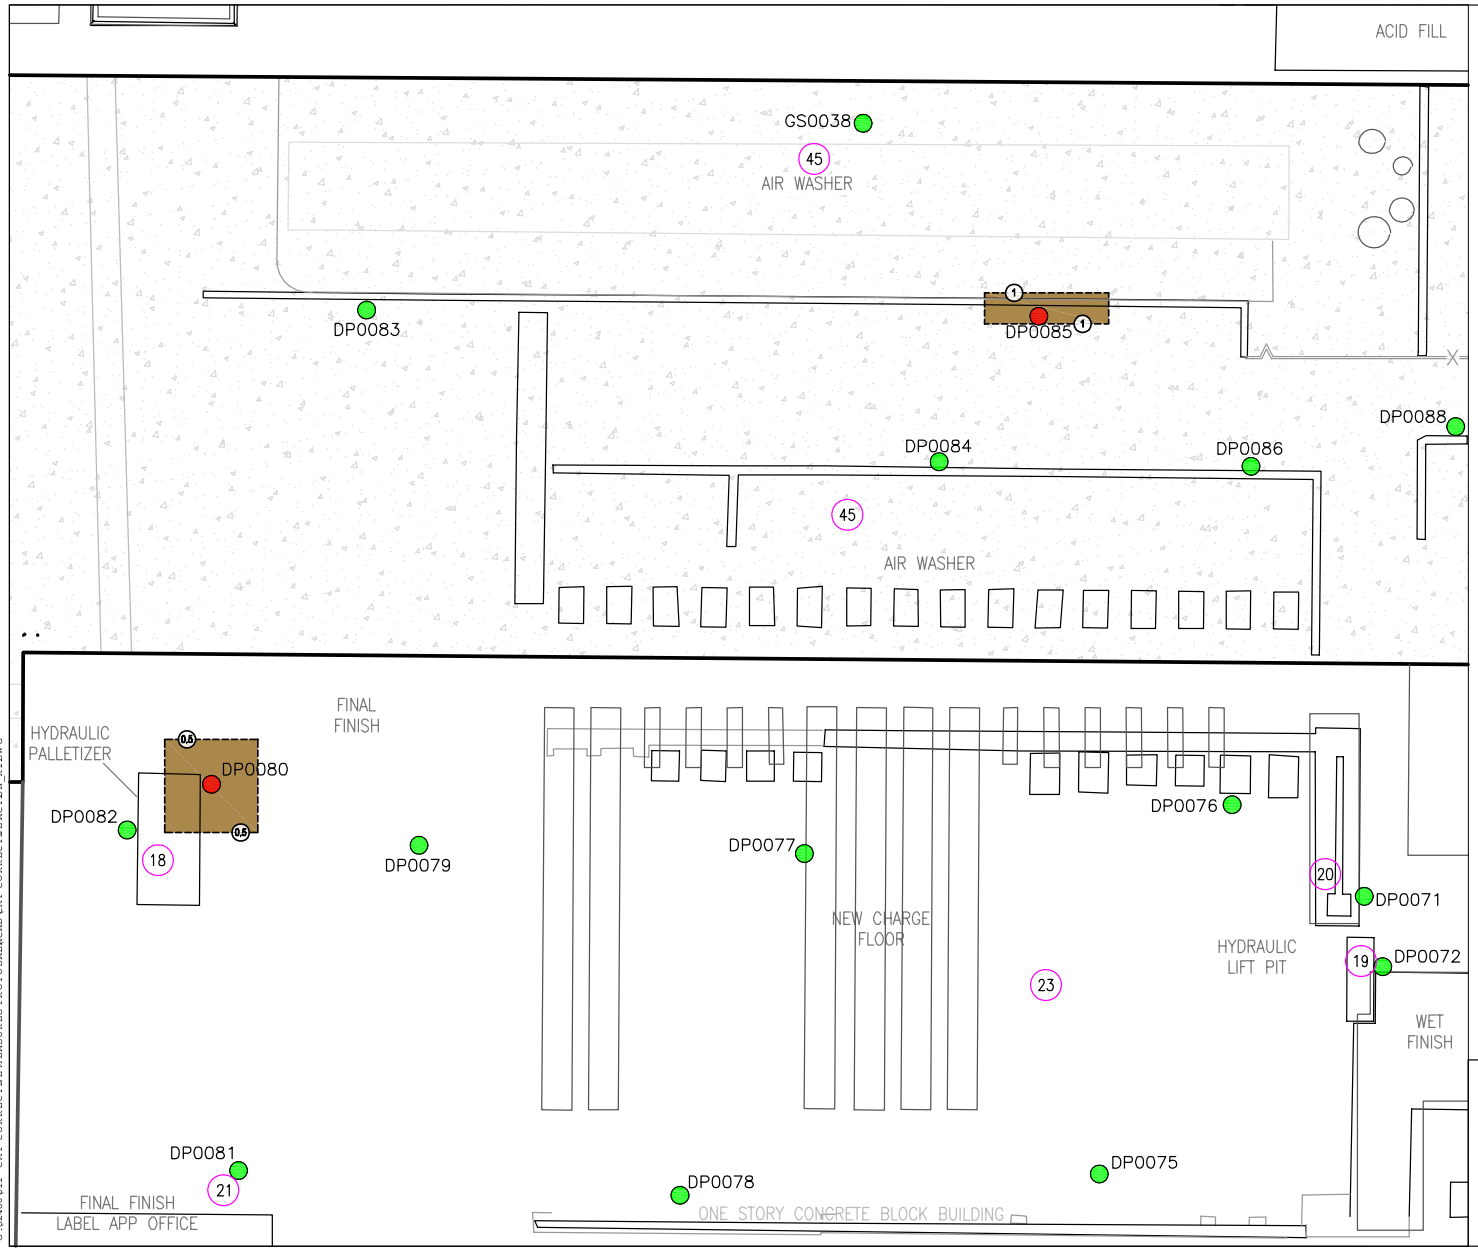

LEGEND:

- SOIL SAMPLING LOCATION AT WHICH CONCENTRATIONS OF CHEMICALS ANALYZED ARE LESS THAN PROPOSED INDUSTRIAL RISK-BASED REMEDIATION CRITERIA.
- SOIL SAMPLING LOCATION AT WHICH CONCENTRATIONS OF ONE OR MORE CHEMICALS ANALYZED ARE GREATER THAN PROPOSED INDUSTRIAL RISK-BASED REMEDIATION CRITERIA.
- (1) AOI LOCATION
- (1) SOIL REMOVAL EXCAVATION DEPTH (FEET)

SOIL REMOVAL COLOR INDEX:

- CALIFORNIA-REGULATED EXTREMELY HAZARDOUS SOIL
  PCBs ≥ 5,000 mg/kg*
- RCRA/TSCA HAZARDOUS SOIL
  PCBs > 50 mg/kg AND < 5,000 mg/kg &
  LEAD TCLP > 5 mg/L OR
  ARSENIC TCLP > 5 mg/L
- TSCA HAZARDOUS SOIL
  PCBs > 50 mg/kg**
- RCRA HAZARDOUS SOIL
  LEAD TCLP > 5 mg/L OR
  ARSENIC TCLP > 5 mg/L
- CALIFORNIA HAZARDOUS SOIL
  LEAD > 1,000 mg/kg OR LEAD STLC > 5 mg/L OR
  ARSENIC > 500 mg/kg OR ARSENIC STLC > 5 mg/L OR
  ANTIMONY > 500 mg/kg OR
  ANTIMONY STLC > 15 mg/L OR PCBs > 50 mg/kg** OR
  PCB STLC > 5 mg/L
- NON-HAZARDOUS SOIL
  LEAD < 1,000 mg/kg AND LEAD STLC AND TCLP < 5 mg/L
  & ARSENIC < 500 mg/kg AND ARSENIC STLC AND TCLP
  < 5 mg/L & ANTIMONY < 500 mg/kg AND ANTIMONY STLC
  <15 mg/L PCBs < 50 mg/kg AND PCBs STLC < 5 mg/L

PCB - POLYCHLORINATED BIPHENYLS

* MUST BE MANAGED AS BOTH CALIFORNIA EXTREMELY HAZARDOUS AND TSCA HAZARDOUS
** MUST BE MANAGED AS BOTH CALIFORNIA HAZARDOUS AND TSCA HAZARDOUS

NOTES:

1. THE WASTE CHARACTERISTICS ASSIGNED AND FIGURES ARE BASED ON ANALYSIS OF SOIL SAMPLES FROM LOCATIONS SHOWN.
2. TCLP = TOXICITY CHARACTERISTIC LEACHING PROCEDURE, STLC = SOLUBLE THRESHOLD LIMIT CONCENTRATION.
3. WHERE MULTIPLE DEPTHS WITH VARIABLE SOIL REMOVAL MANAGEMENT ARE SHOWN, THE AERIAL EXTENTS FOR ALL DEPTHS IS TO THE OUTER BOUNDRY.
4. DEPTHS FOR SOIL REMOVAL EXCAVATIONS ARE BASED ON DEPTH BELOW CURRENT CONCRETE GRADE.

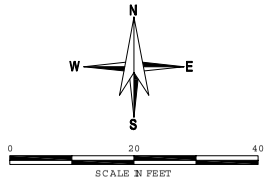

HALEY & ALDRICH

DELPHI CORPORATION
FORMER BATTERY OPERATIONS, 1201 N. MAGNOLIA
ANAHEIM, CALIFORNIA
32486-011

REMOVAL AREAS - AOIs 18 & 45

SCALE: AS SHOWN
AUGUST 2007

FIGURE 15

G:\32486\011 - CMP-CORRECTIVE MEASURES PROPOSAL\ACAD\CMP-CORRECTIVE ACTION_R1.DWG

G:\32486\011 - CMP-CORRECTIVE MEASURES PROPOSAL\ACAD\CMP-CORRECTIVE ACTION_R1.DWG

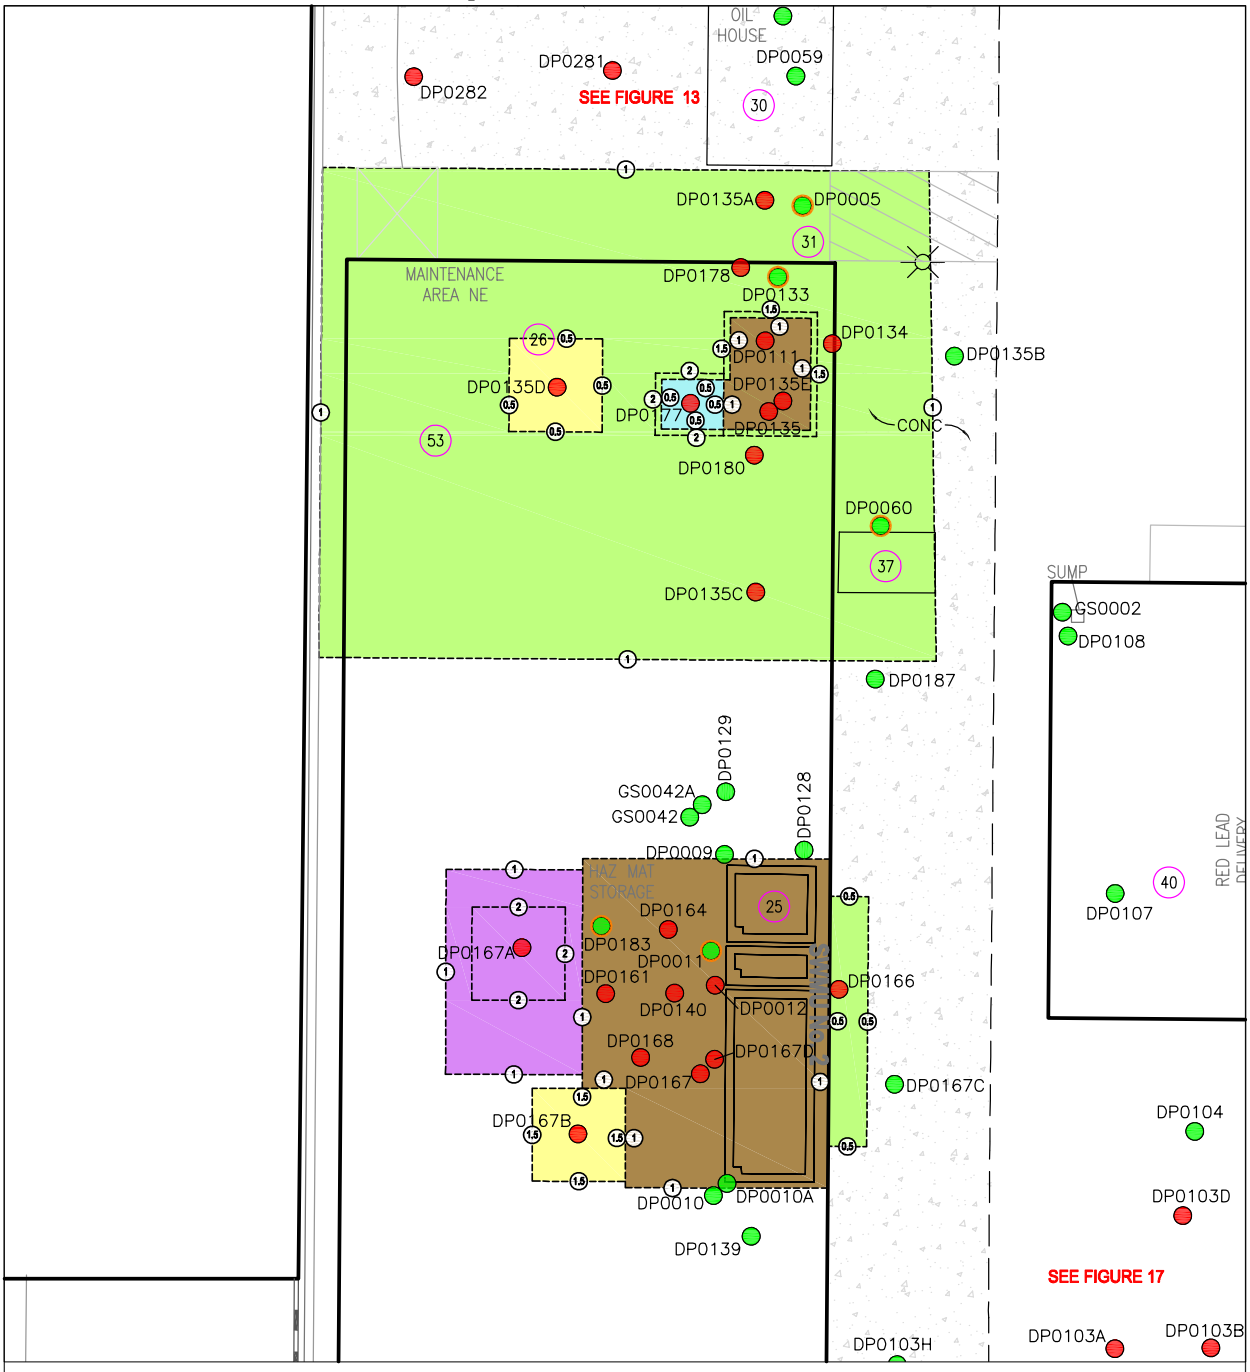

SOIL REMOVAL COLOR INDEX:

- CALIFORNIA-REGULATED EXTREMELY HAZARDOUS SOIL
  PCBs ≥ 5,000 mg/kg*
- RCRA/TSCA HAZARDOUS SOIL
  PCBs > 50 mg/kg AND < 5,000 mg/kg &
  LEAD TCLP > 5 mg/L OR
  ARSENIC TCLP > 5 mg/L
- TSCA HAZARDOUS SOIL
  PCBs > 50 mg/kg**
- RCRA HAZARDOUS SOIL
  LEAD TCLP > 5 mg/L OR
  ARSENIC TCLP > 5 mg/L
- CALIFORNIA HAZARDOUS SOIL
  LEAD > 1,000 mg/kg OR LEAD STLC > 5 mg/L OR
  ARSENIC > 500 mg/kg OR ARSENIC STLC > 5 mg/L OR
  ANTIMONY > 500 mg/kg OR
  ANTIMONY STLC > 15 mg/L OR PCBs > 50 mg/kg** OR
  PCB STLC > 5 mg/L
- NON-HAZARDOUS SOIL
  LEAD < 1,000 mg/kg AND LEAD STLC AND TCLP < 5 mg/L
  & ARSENIC < 500 mg/kg AND ARSENIC STLC AND TCLP
  < 5 mg/L & ANTIMONY < 500 mg/kg AND ANTIMONY STLC
  <15 mg/L PCBs < 50 mg/kg AND PCBs STLC < 5 mg/L

PCB - POLYCHLORINATED BIPHENYLS

* MUST BE MANAGED AS BOTH CALIFORNIA EXTREMELY HAZARDOUS AND TSCA HAZARDOUS
** MUST BE MANAGED AS BOTH CALIFORNIA HAZARDOUS AND TSCA HAZARDOUS

NOTES:
1. THE WASTE CHARACTERISTICS ASSIGNED AND FIGURES ARE BASED ON ANALYSIS OF SOIL SAMPLES FROM LOCATIONS SHOWN.
2. TCLP = TOXICITY CHARACTERISTIC LEACHING PROCEDURE, STLC = SOLUBLE THRESHOLD LIMIT CONCENTRATION.
3. WHERE MULTIPLE DEPTHS WITH VARIABLE SOIL REMOVAL MANAGEMENT ARE SHOWN, THE AERIAL EXTENTS FOR ALL DEPTHS IS TO THE OUTER BOUNDRY.
4. DEPTHS FOR SOIL REMOVAL EXCAVATIONS ARE BASED ON DEPTH BELOW CURRENT CONCRETE GRADE.

LEGEND:

- SOIL SAMPLING LOCATION AT WHICH CONCENTRATIONS OF CHEMICALS ANALYZED ARE LESS THAN PROPOSED INDUSTRIAL RISK-BASED REMEDIATION CRITERIA.
- SOIL SAMPLING LOCATION AT WHICH CONCENTRATIONS OF ONE OR MORE CHEMICALS ANALYZED ARE GREATER THAN PROPOSED INDUSTRIAL RISK-BASED REMEDIATION CRITERIA.
- SOIL SAMPLING LOCATION DENOTING LIMITED ANALYTICAL TESTING.
- (1) AOI LOCATION
- (1) SOIL REMOVAL EXCAVATION DEPTH (FEET)

N
W E
S

0 20 40
SCALE IN FEET

HALEY & ALDRICH

DELPHI CORPORATION
FORMER BATTERY OPERATIONS, 1201 N. MAGNOLIA
ANAHEIM, CALIFORNIA
32486-011

REMOVAL AREAS - AOIs 25, 26, & 31

SCALE: AS SHOWN
AUGUST 2007

FIGURE 16

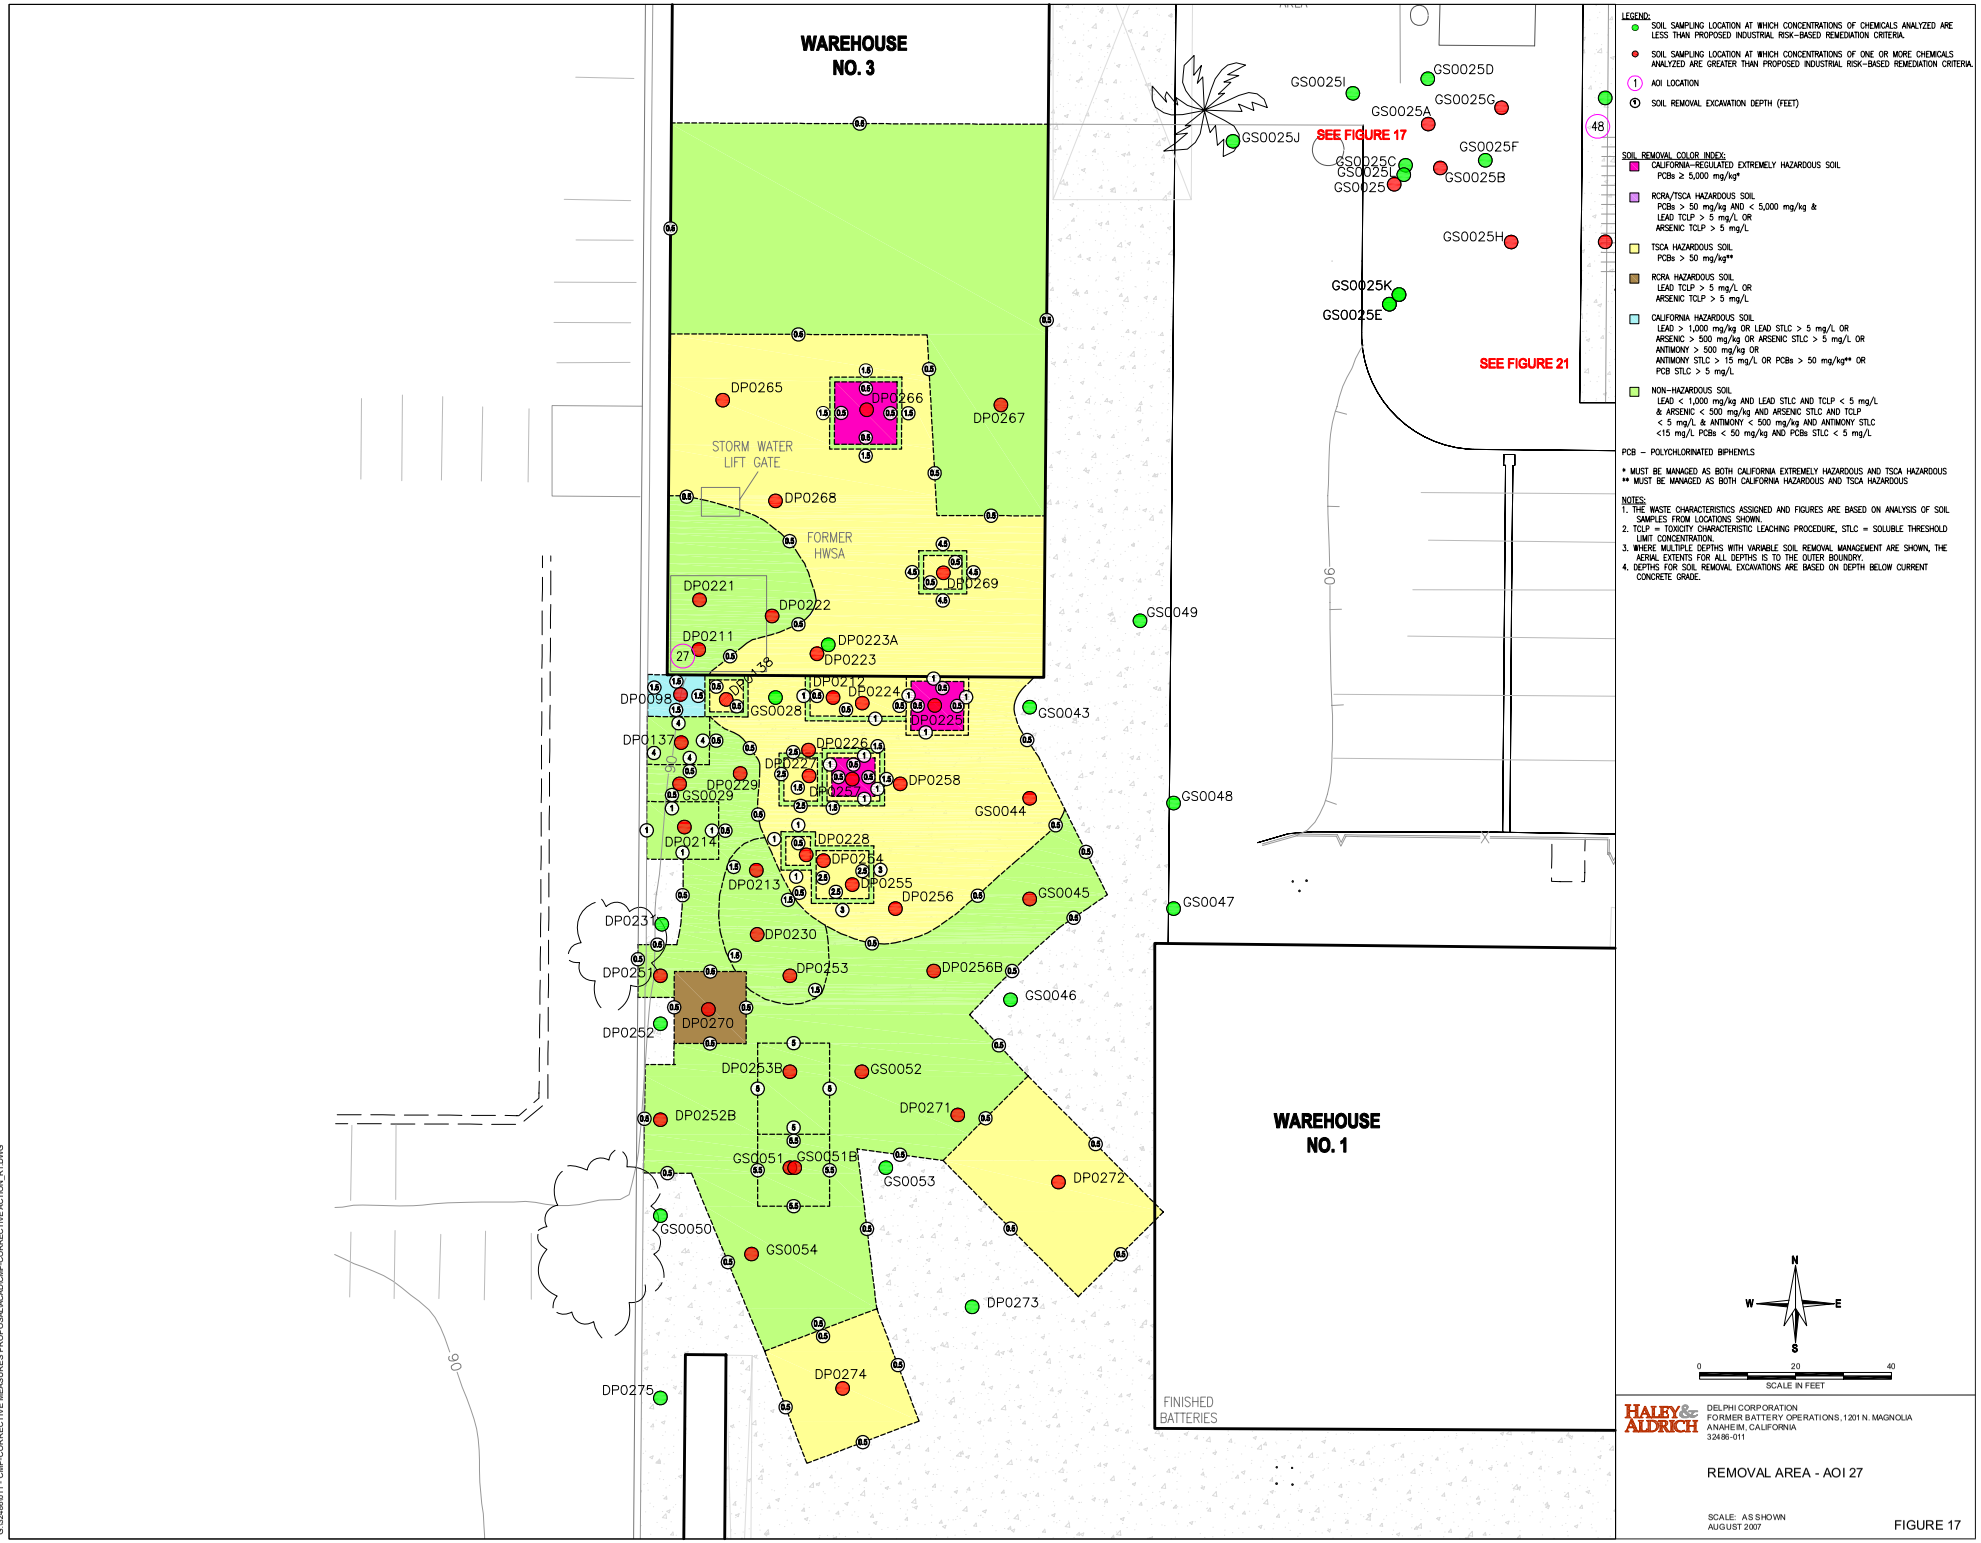

LEGEND:

- SOIL SAMPLING LOCATION AT WHICH CONCENTRATIONS OF CHEMICALS ANALYZED ARE LESS THAN PROPOSED INDUSTRIAL RISK-BASED REMEDIATION CRITERIA.
- SOIL SAMPLING LOCATION AT WHICH CONCENTRATIONS OF ONE OR MORE CHEMICALS ANALYZED ARE GREATER THAN PROPOSED INDUSTRIAL RISK-BASED REMEDIATION CRITERIA.
- (1) AOI LOCATION
- (1) SOIL REMOVAL EXCAVATION DEPTH (FEET)

SOIL REMOVAL COLOR INDEX:

- CALIFORNIA-REGULATED EXTREMELY HAZARDOUS SOIL PCBs ≥ 5,000 mg/kg*
- RCRA/TSCA HAZARDOUS SOIL PCBs > 50 mg/kg AND < 5,000 mg/kg & LEAD TCLP > 5 mg/L OR ARSENIC TCLP > 5 mg/L
- TSCA HAZARDOUS SOIL PCBs > 50 mg/kg**
- RCRA HAZARDOUS SOIL LEAD TCLP > 5 mg/L OR ARSENIC TCLP > 5 mg/L
- CALIFORNIA HAZARDOUS SOIL LEAD > 1,000 mg/kg OR LEAD STLC > 5 mg/L OR ARSENIC > 500 mg/kg OR ARSENIC STLC > 5 mg/L OR ANTIMONY > 500 mg/kg OR ANTIMONY STLC > 15 mg/L OR PCBs > 50 mg/kg** OR PCB STLC > 5 mg/L
- NON-HAZARDOUS SOIL LEAD < 1,000 mg/kg AND LEAD STLC AND TCLP < 5 mg/L & ARSENIC < 500 mg/kg AND ARSENIC STLC AND TCLP < 5 mg/L & ANTIMONY < 500 mg/kg AND ANTIMONY STLC <15 mg/L PCBs < 50 mg/kg AND PCBs STLC < 5 mg/L

PCB – POLYCHLORINATED BIPHENYLS

* MUST BE MANAGED AS BOTH CALIFORNIA EXTREMELY HAZARDOUS AND TSCA HAZARDOUS
** MUST BE MANAGED AS BOTH CALIFORNIA HAZARDOUS AND TSCA HAZARDOUS

NOTES:

1. THE WASTE CHARACTERISTICS ASSIGNED AND FIGURES ARE BASED ON ANALYSIS OF SOIL SAMPLES FROM LOCATIONS SHOWN.
2. TCLP = TOXICITY CHARACTERISTIC LEACHING PROCEDURE, STLC = SOLUBLE THRESHOLD LIMIT CONCENTRATION.
3. WHERE MULTIPLE DEPTHS WITH VARIABLE SOIL REMOVAL MANAGEMENT ARE SHOWN, THE AERIAL EXTENTS FOR ALL DEPTHS IS TO THE OUTER BOUNDRY.
4. DEPTHS FOR SOIL REMOVAL EXCAVATIONS ARE BASED ON DEPTH BELOW CURRENT CONCRETE GRADE.

HALEY & ALDRICH

DELPHI CORPORATION
FORMER BATTERY OPERATIONS, 1201 N. MAGNOLIA
ANAHEIM, CALIFORNIA
32486-011

REMOVAL AREA - AOI 27

SCALE: AS SHOWN
AUGUST 2007

FIGURE 17

G:\32486\011 - CMP- CORRECTIVE MEASURES PROPOSAL\ACAD\CMP-CORRECTIVE ACTION_R1.DWG