DELPHI SYSTEMS CORP.

CORRECTIVE MEASURES PROPOSAL

FIGURE 2

SITE AERIAL PHOTOGRAPH

LEGEND

PROPERTY LINE

N
W E
S

0 100 200
FEET

HALEY & ALDRICH

DELPHI CORPORATION
FORMER BATTERY OPERATIONS, 1201 N. MAGNOLIA
ANAHEIM, CALIFORNIA
32486-011

SITE AERIAL PHOTOGRAPH

SCALE: AS SHOWN
AUGUST 2007

FIGURE 2

G:\CLIENTS & PROJECTS\Delphi-32486\Anaheim\Figures\GIS\CMP\32486-011-0003-SITEPLAN.mxd

DELPHI SYSTEMS CORP.

CORRECTIVE MEASURES PROPOSAL

FIGURE 3

SITE PLAN

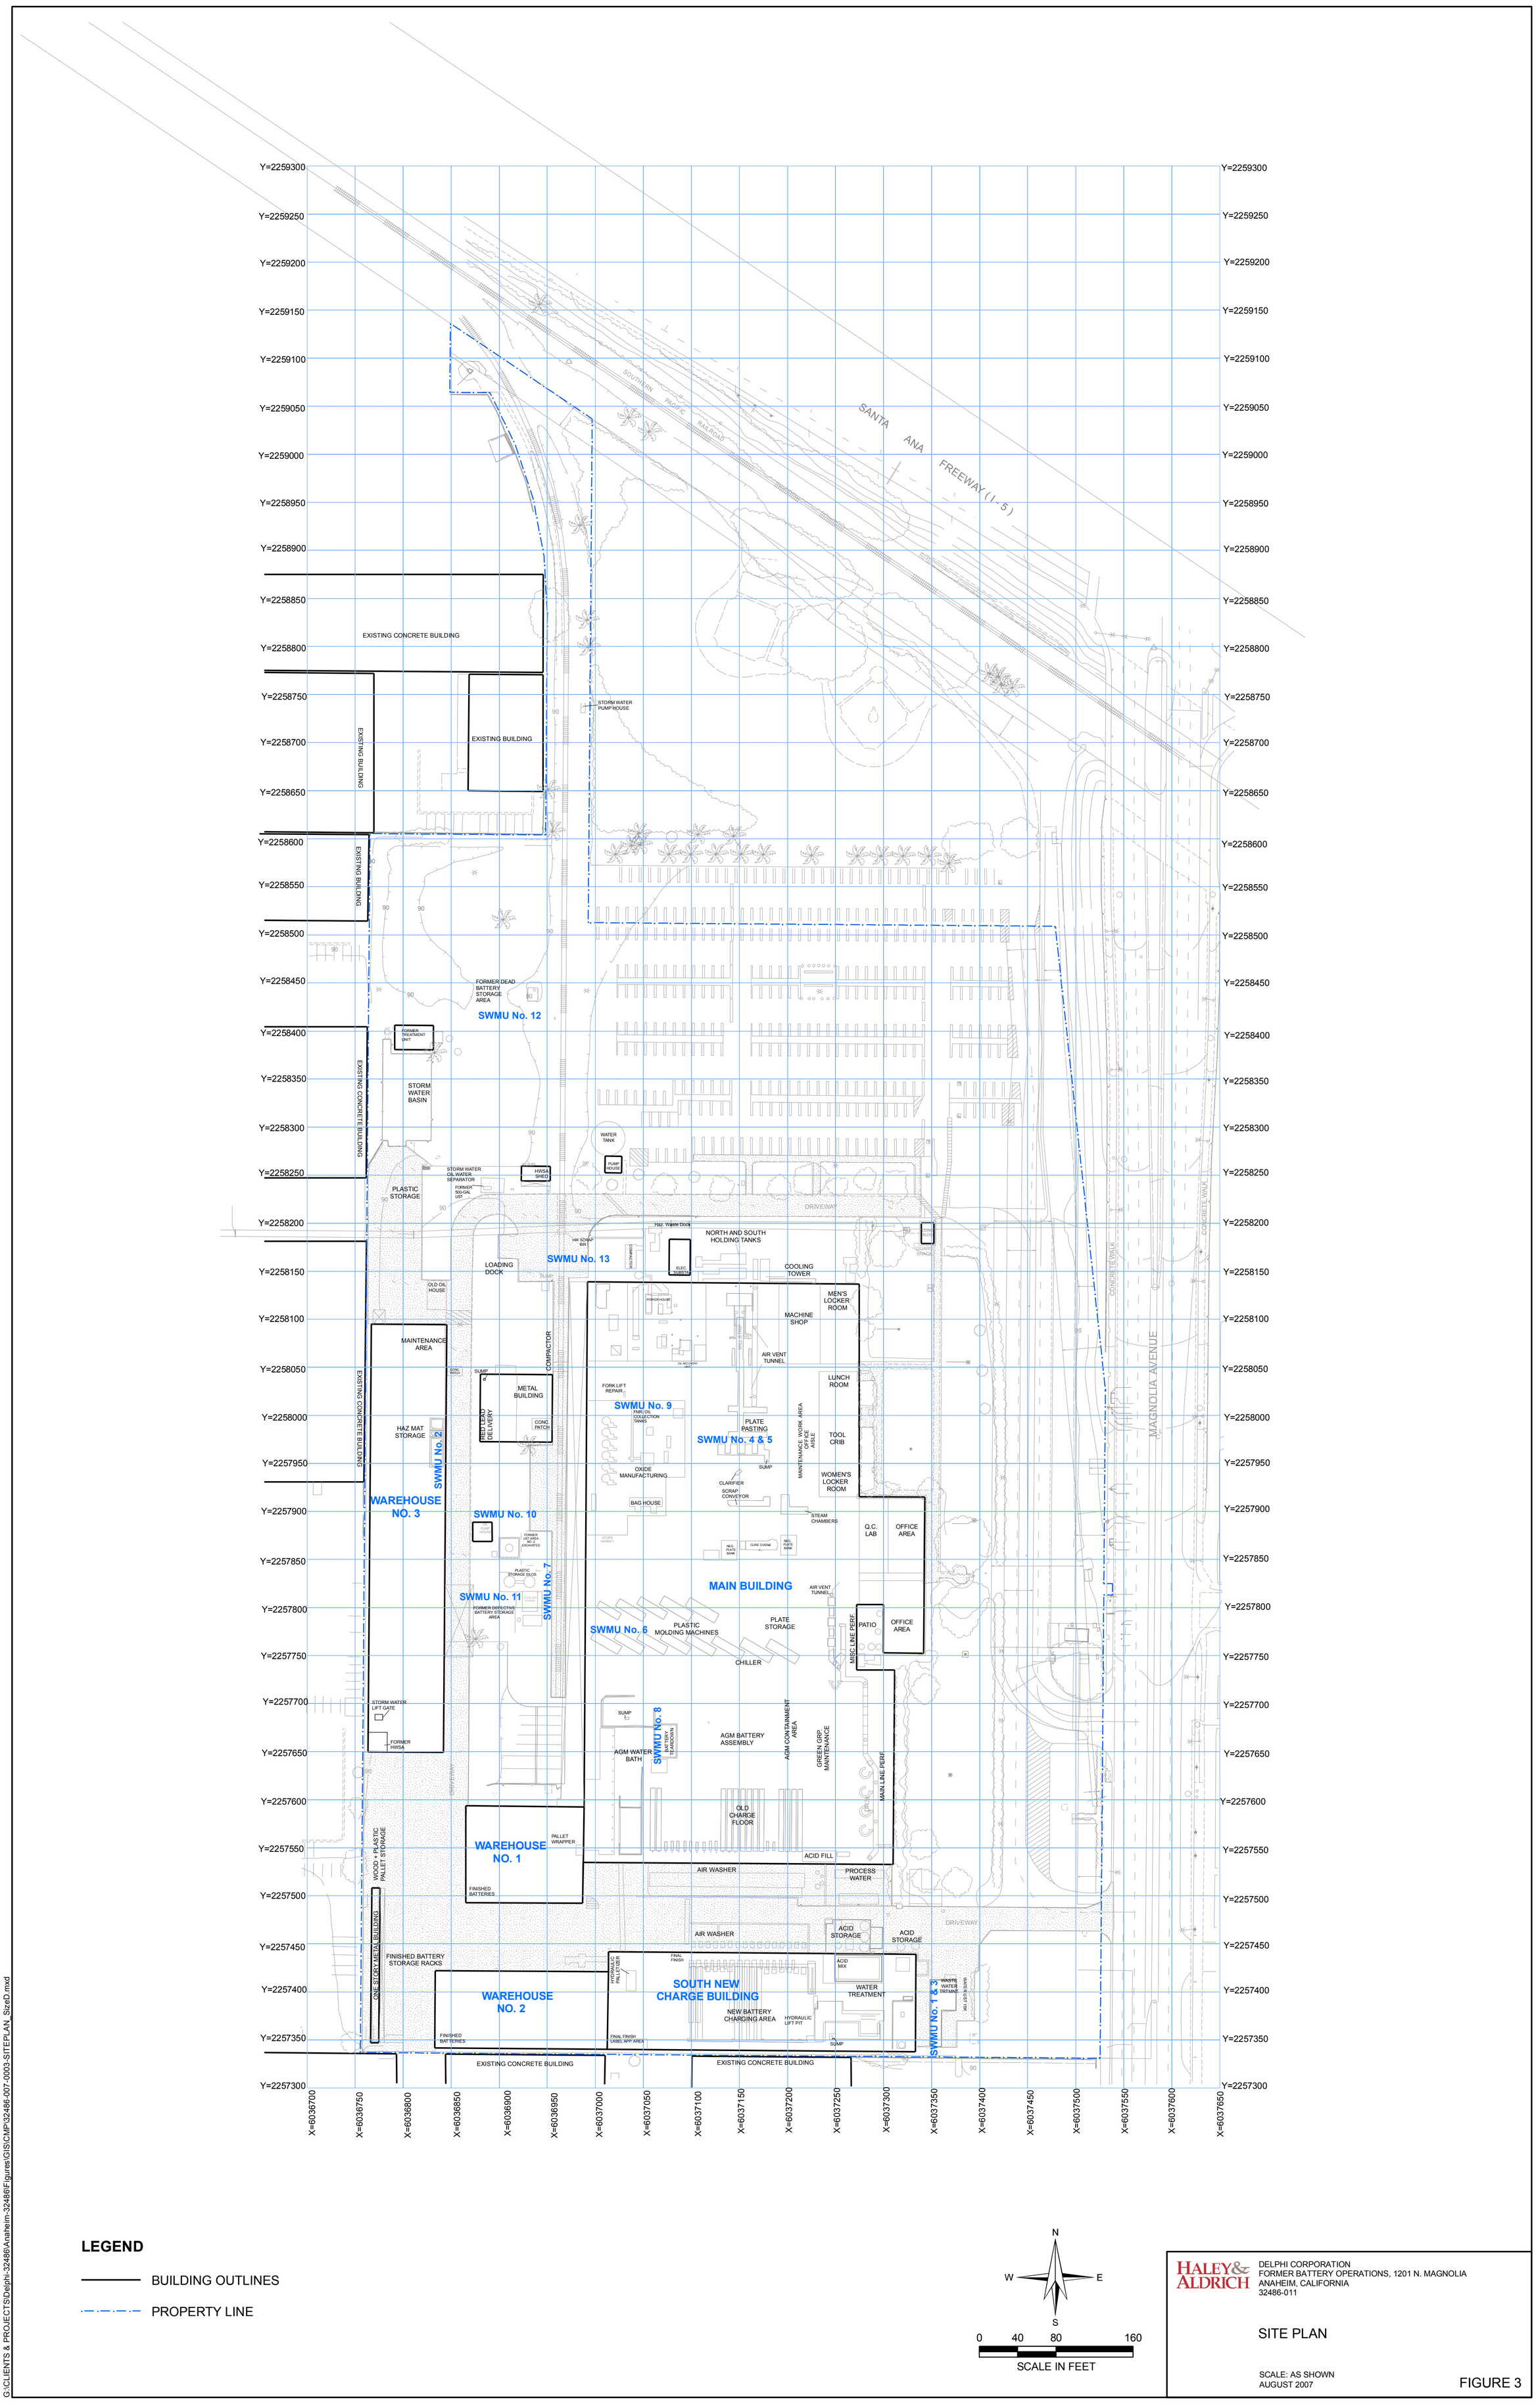

LEGEND

BUILDING OUTLINES

PROPERTY LINE

N
W E
S

0 40 80 160

SCALE IN FEET

HALEY & ALDRICH

DELPHI CORPORATION
FORMER BATTERY OPERATIONS, 1201 N. MAGNOLIA
ANAHEIM, CALIFORNIA
32486-011

SITE PLAN

SCALE: AS SHOWN
AUGUST 2007

FIGURE 3

G:\CLIENTS & PROJECTS\Delphi-32486\Anaheim-32486\Figures\GIS\CMP\32486-007-0003-SITEPLAN_SizeD.mxd