ILLUSTRATIONS

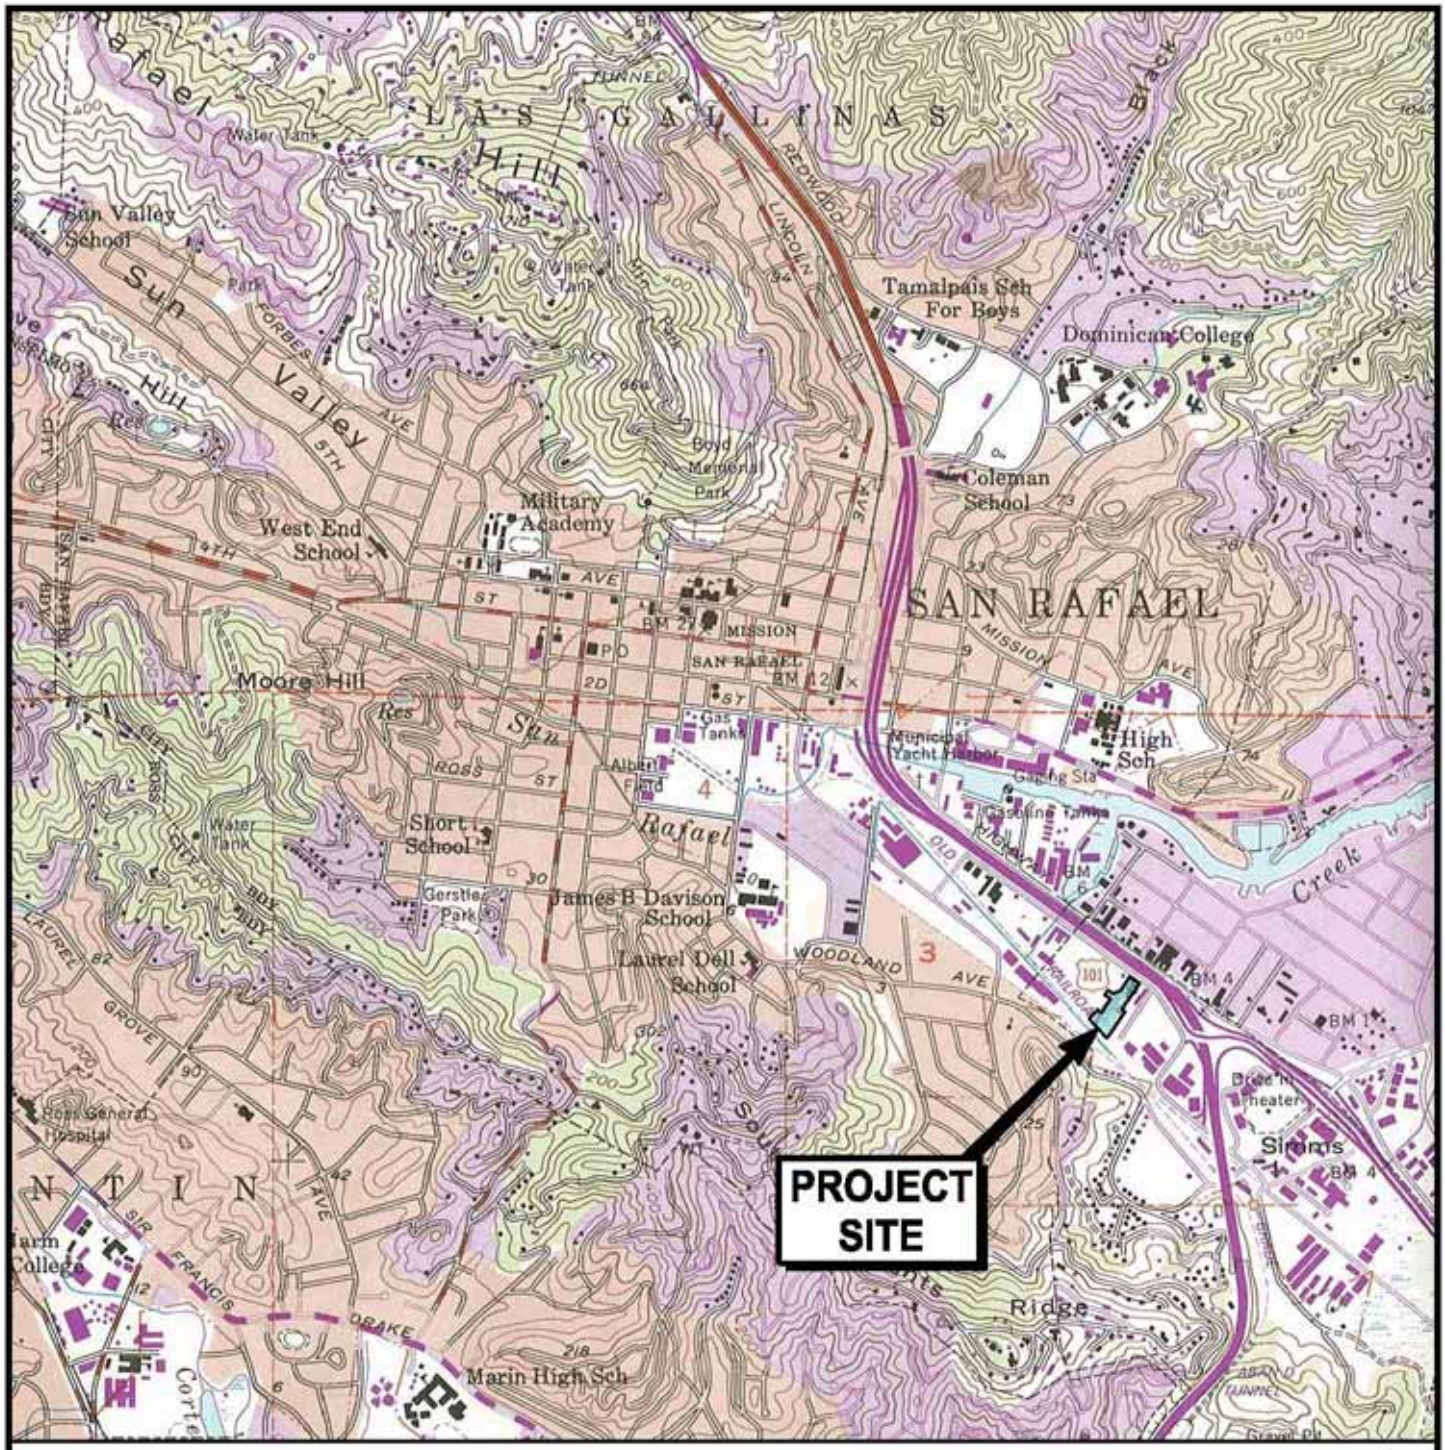

U.S.G.S. Topo Map - San Rafael, California, 7.5-minute quadrangle.1955 photorevised 1980

PES Environmental, Inc.
Engineering & Environmental Services

Site Location Map
Facility Investigation Report
Baxter Court and Thomas Properties
694 and 720 West Francisco Boulevard
San Rafael, California

PLATE
1

285.002.01.013	28500201013_FIR_01	JPD	6/07
JOB NUMBER	DRAWING NUMBER	REVIEWED BY	DATE

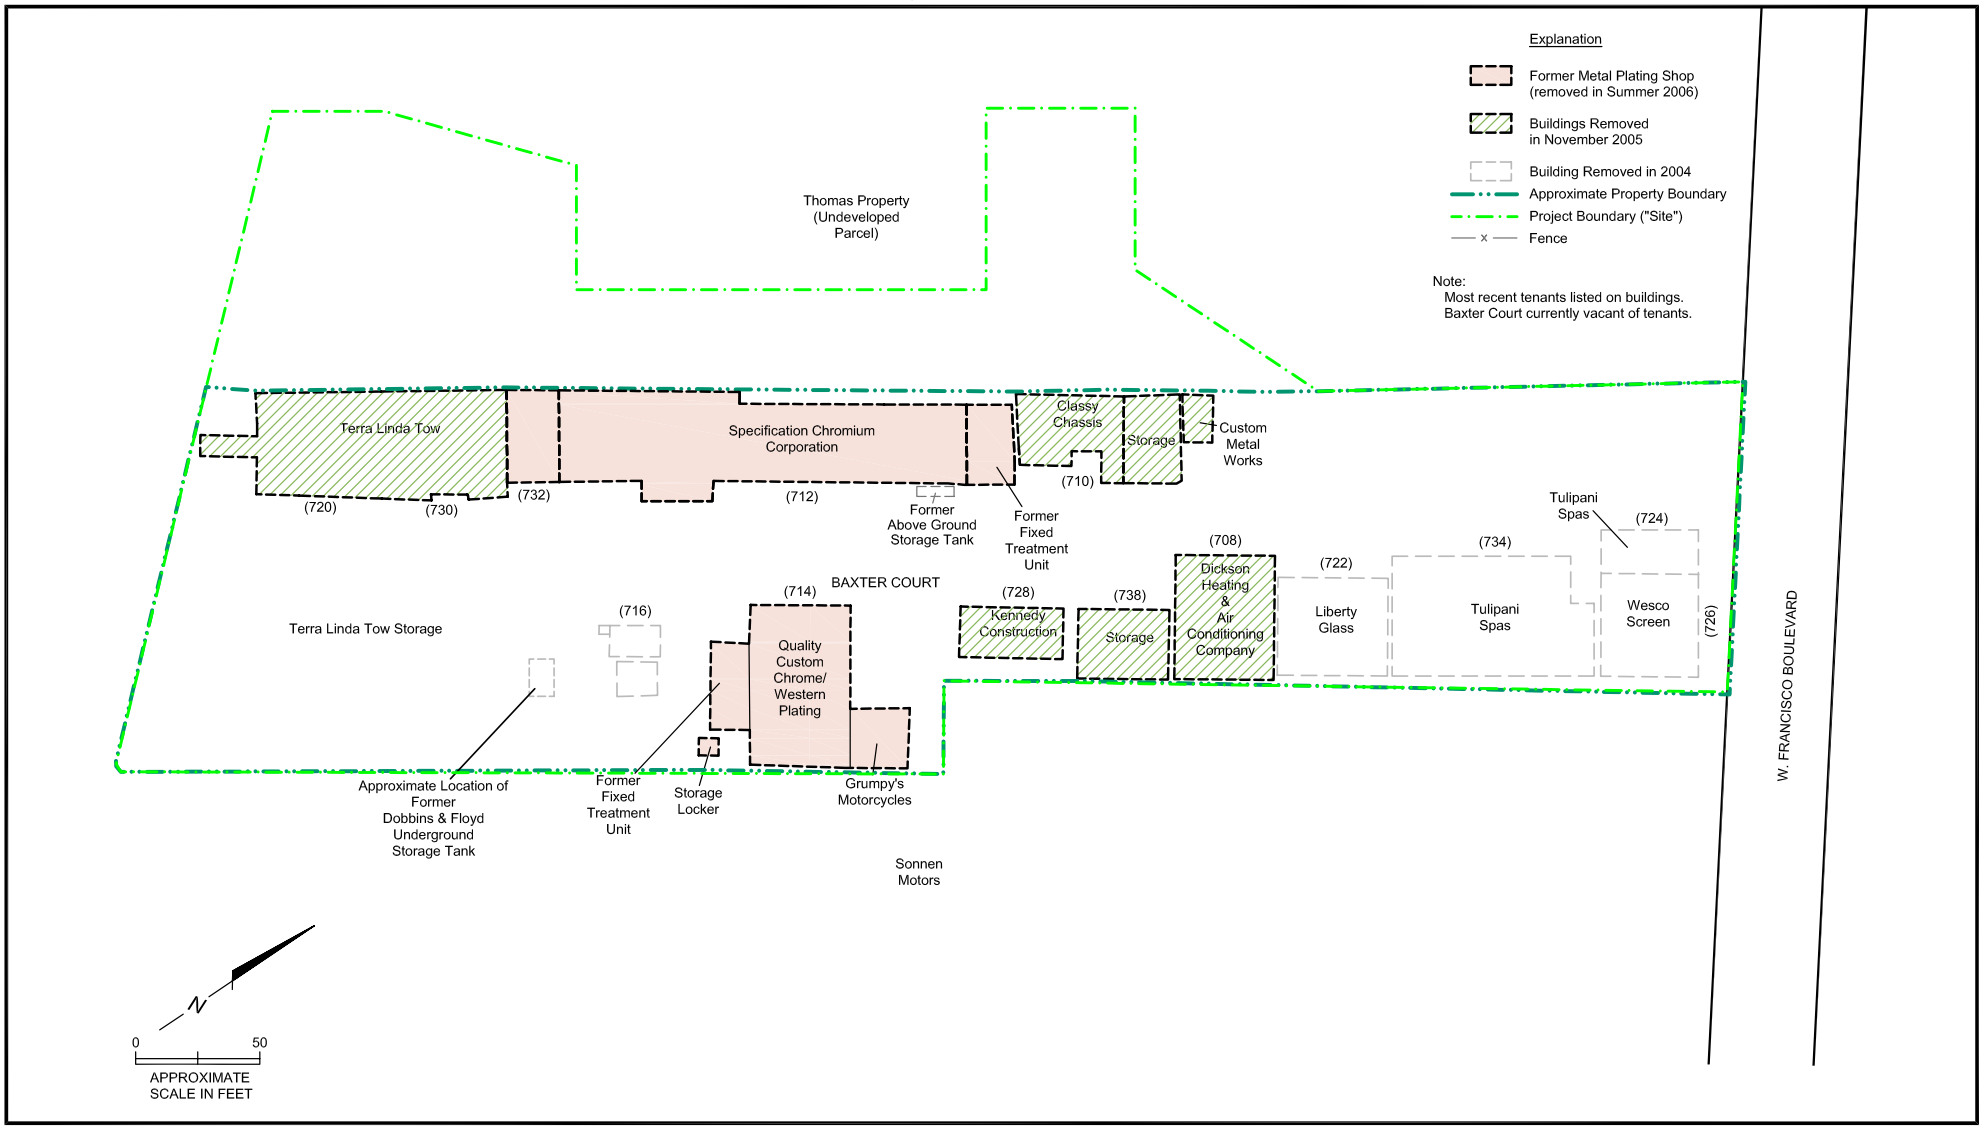

PES Environmental, Inc.
Engineering & Environmental Services

Site Plan
Facility Investigation Report
Baxter Court and Thomas Properties
694 and 720 West Francisco Boulevard
San Rafael, California

PLATE
2

285.002.01.013	28500201013_FIR_01	JPD	6/07
JOB NUMBER	DRAWING NUMBER	REVIEWED BY	DATE

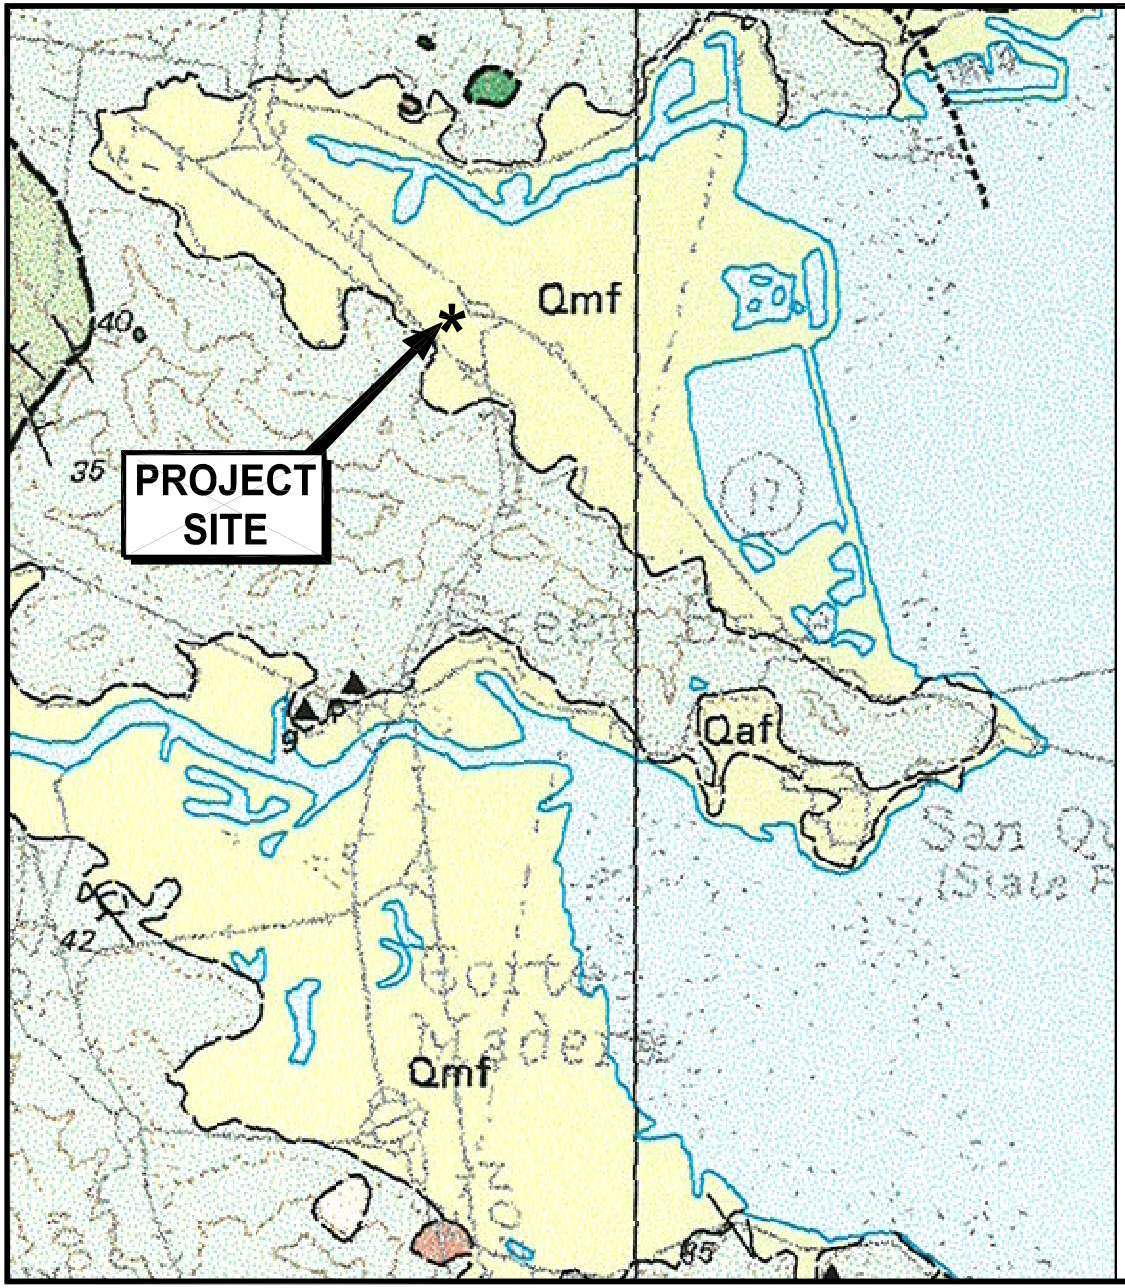

Explanation

Qmf	Artificial fill over marine and marsh deposits (Quaternary)
Kfs	Sandstone and Shale (Cretaceous)
KJfch	Chert (Cretaceous and Jurassic)
Jfgs	Greenstone (Jurassic)
fsr	Melange

Fault - Dashed where approximately located, small dashes where inferred, dotted where concealed, queried where location is uncertain, x indicates an active fault. Arrow and number show fault dip where measured.

Strike and dip of bedding, top indicator observed.

Low-grade mélange block - letter code for rock type (g = Jfgs, P =).

N

0 1 2 3 4 5 Thousand

Scale in Feet

PES Environmental, Inc.
Engineering & Environmental Services

Geologic Map of Baxter Court Vicinity
Facility Investigation Report
Baxter Court and Thomas Properties
694 and 720 West Francisco Boulevard
San Rafael, California

PLATE
3

285.002.01.013	28500201013_FIR_03	JPD	6/07
JOB NUMBER	DRAWING NUMBER	REVIEWED BY	DATE

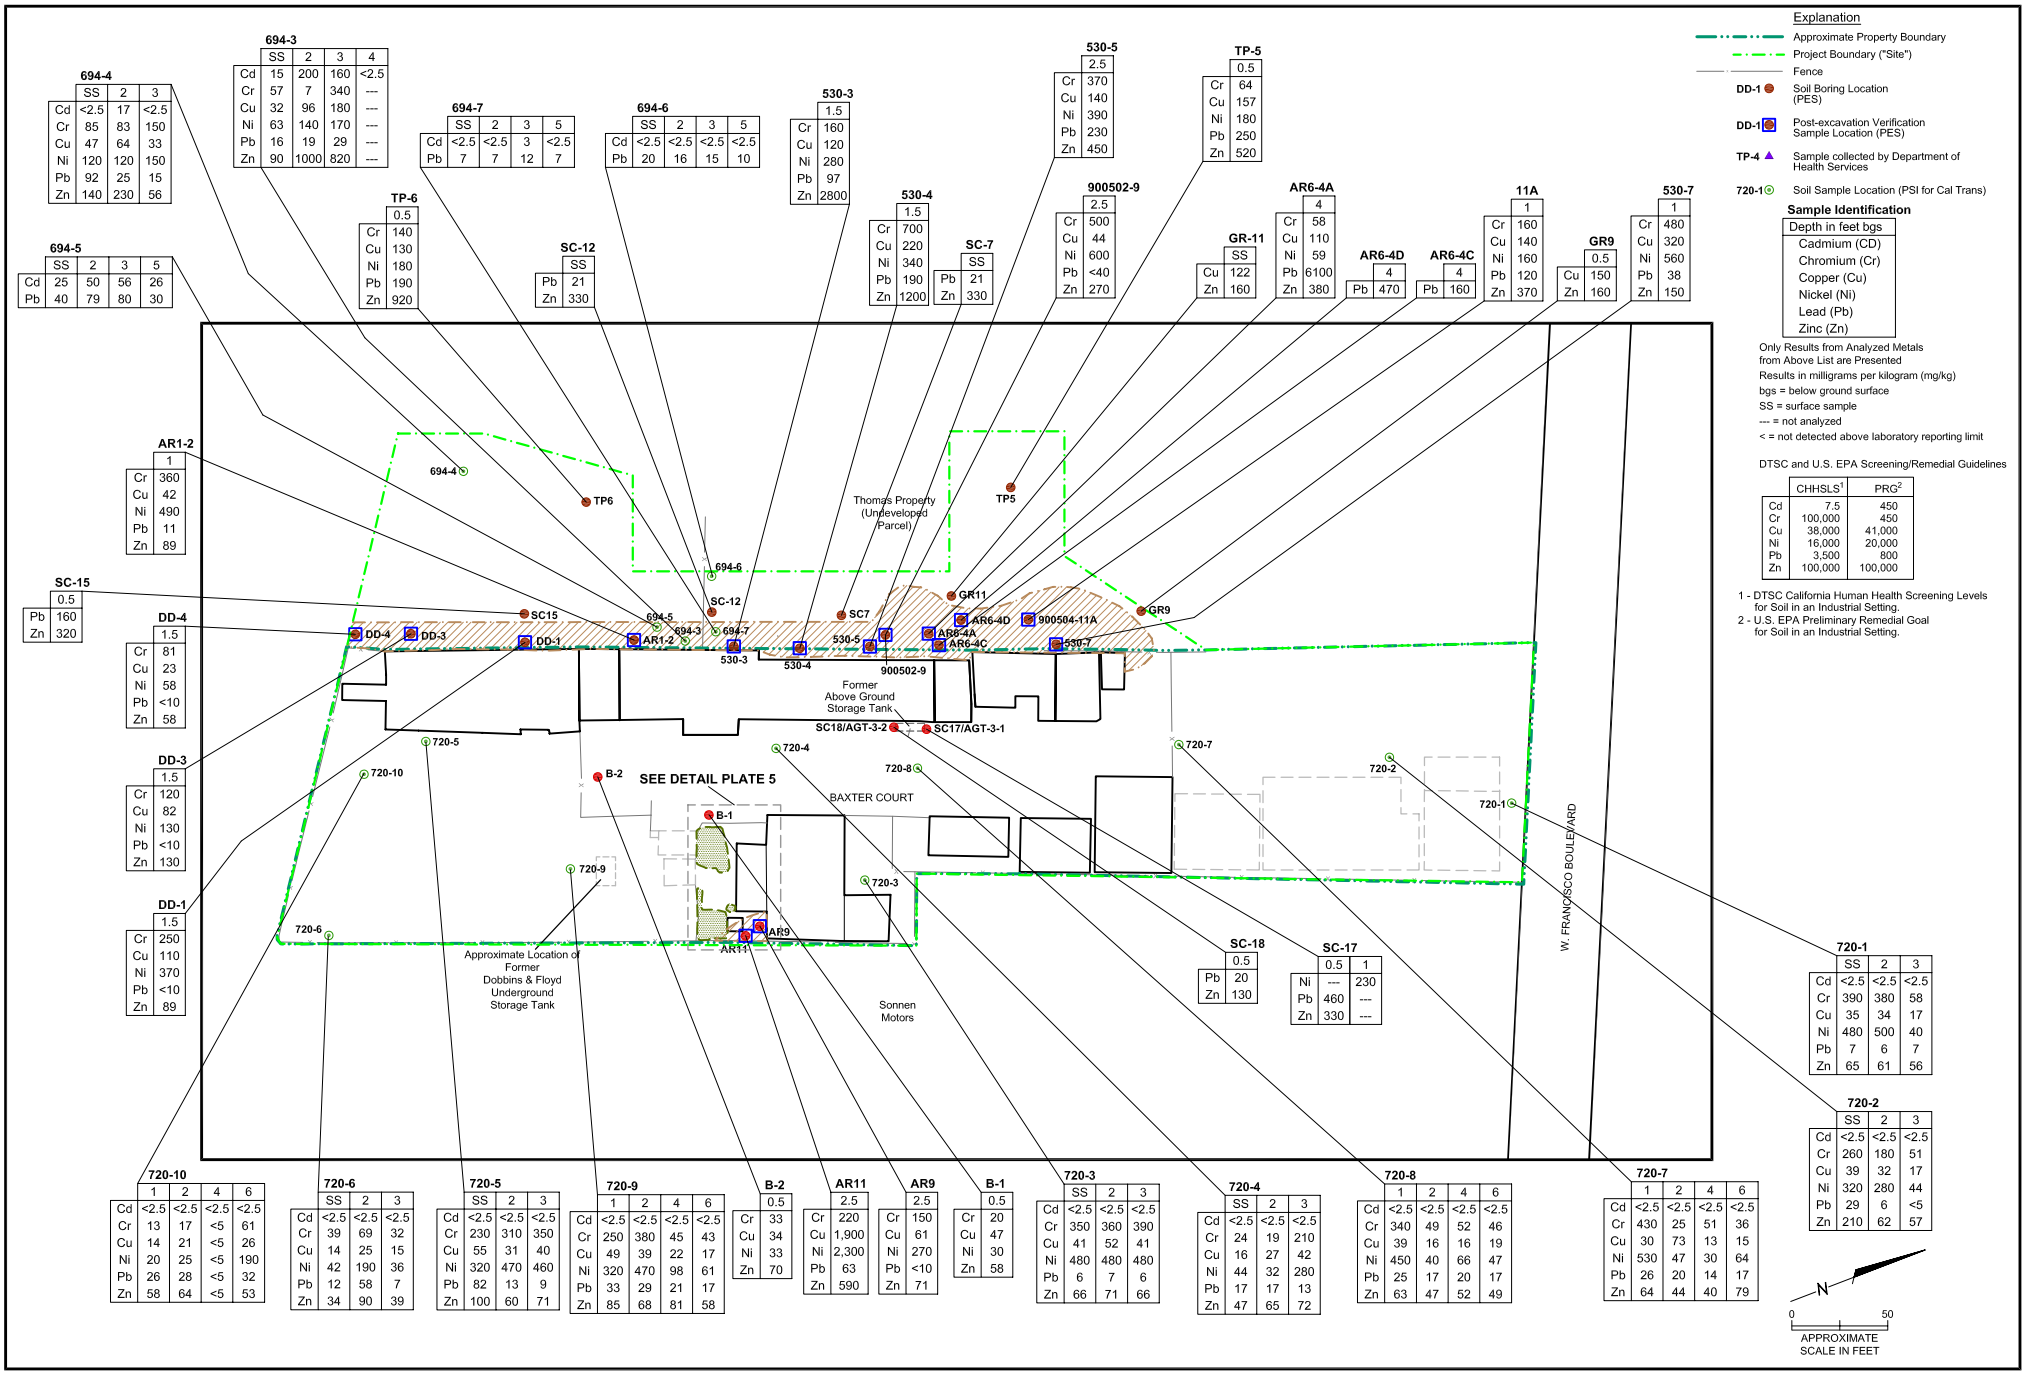

PES Environmental, Inc.
Engineering & Environmental Services

Previous Investigation Soil Sampling Locations and Analytical Results
Facility Investigation Report
Baxter Court and Thomas Properties
694 and 720 West Francisco Boulevard
San Rafael, California

PLATE 4

285.002.01.013	28500201013_FIR_4-5	JPD	6/07
JOB NUMBER	DRAWING NUMBER	REVIEWED BY	DATE

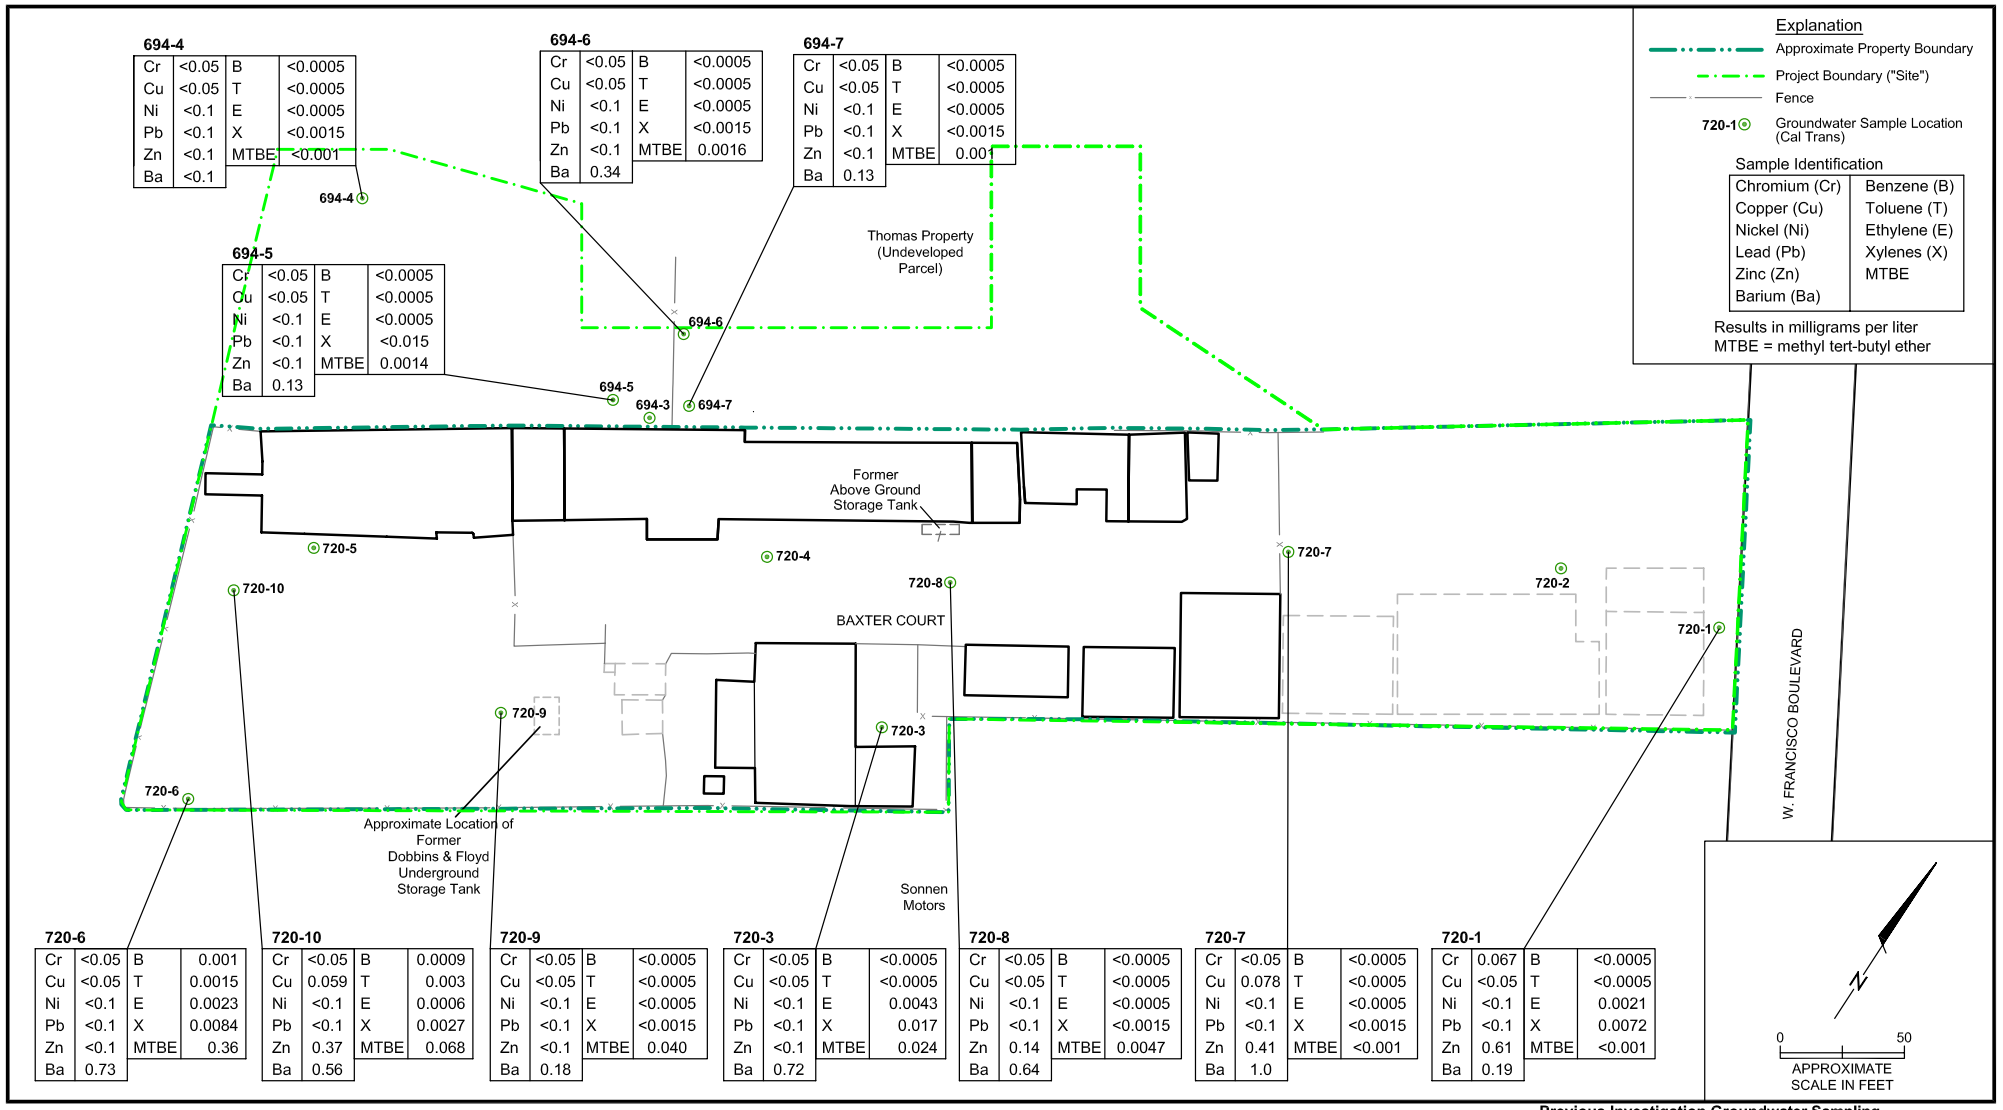

PES Environmental, Inc.
Engineering & Environmental Services

Previous Investigation Groundwater Sampling Locations and Analytical Results
Facility Investigation Report
Baxter Court and Thomas Properties
694 and 720 West Francisco Boulevard
San Rafael, California

PLATE 5

285.002.01.013	28500201013_FIR_4-5	JPD	6/07
JOB NUMBER	DRAWING NUMBER	REVIEWED BY	DATE

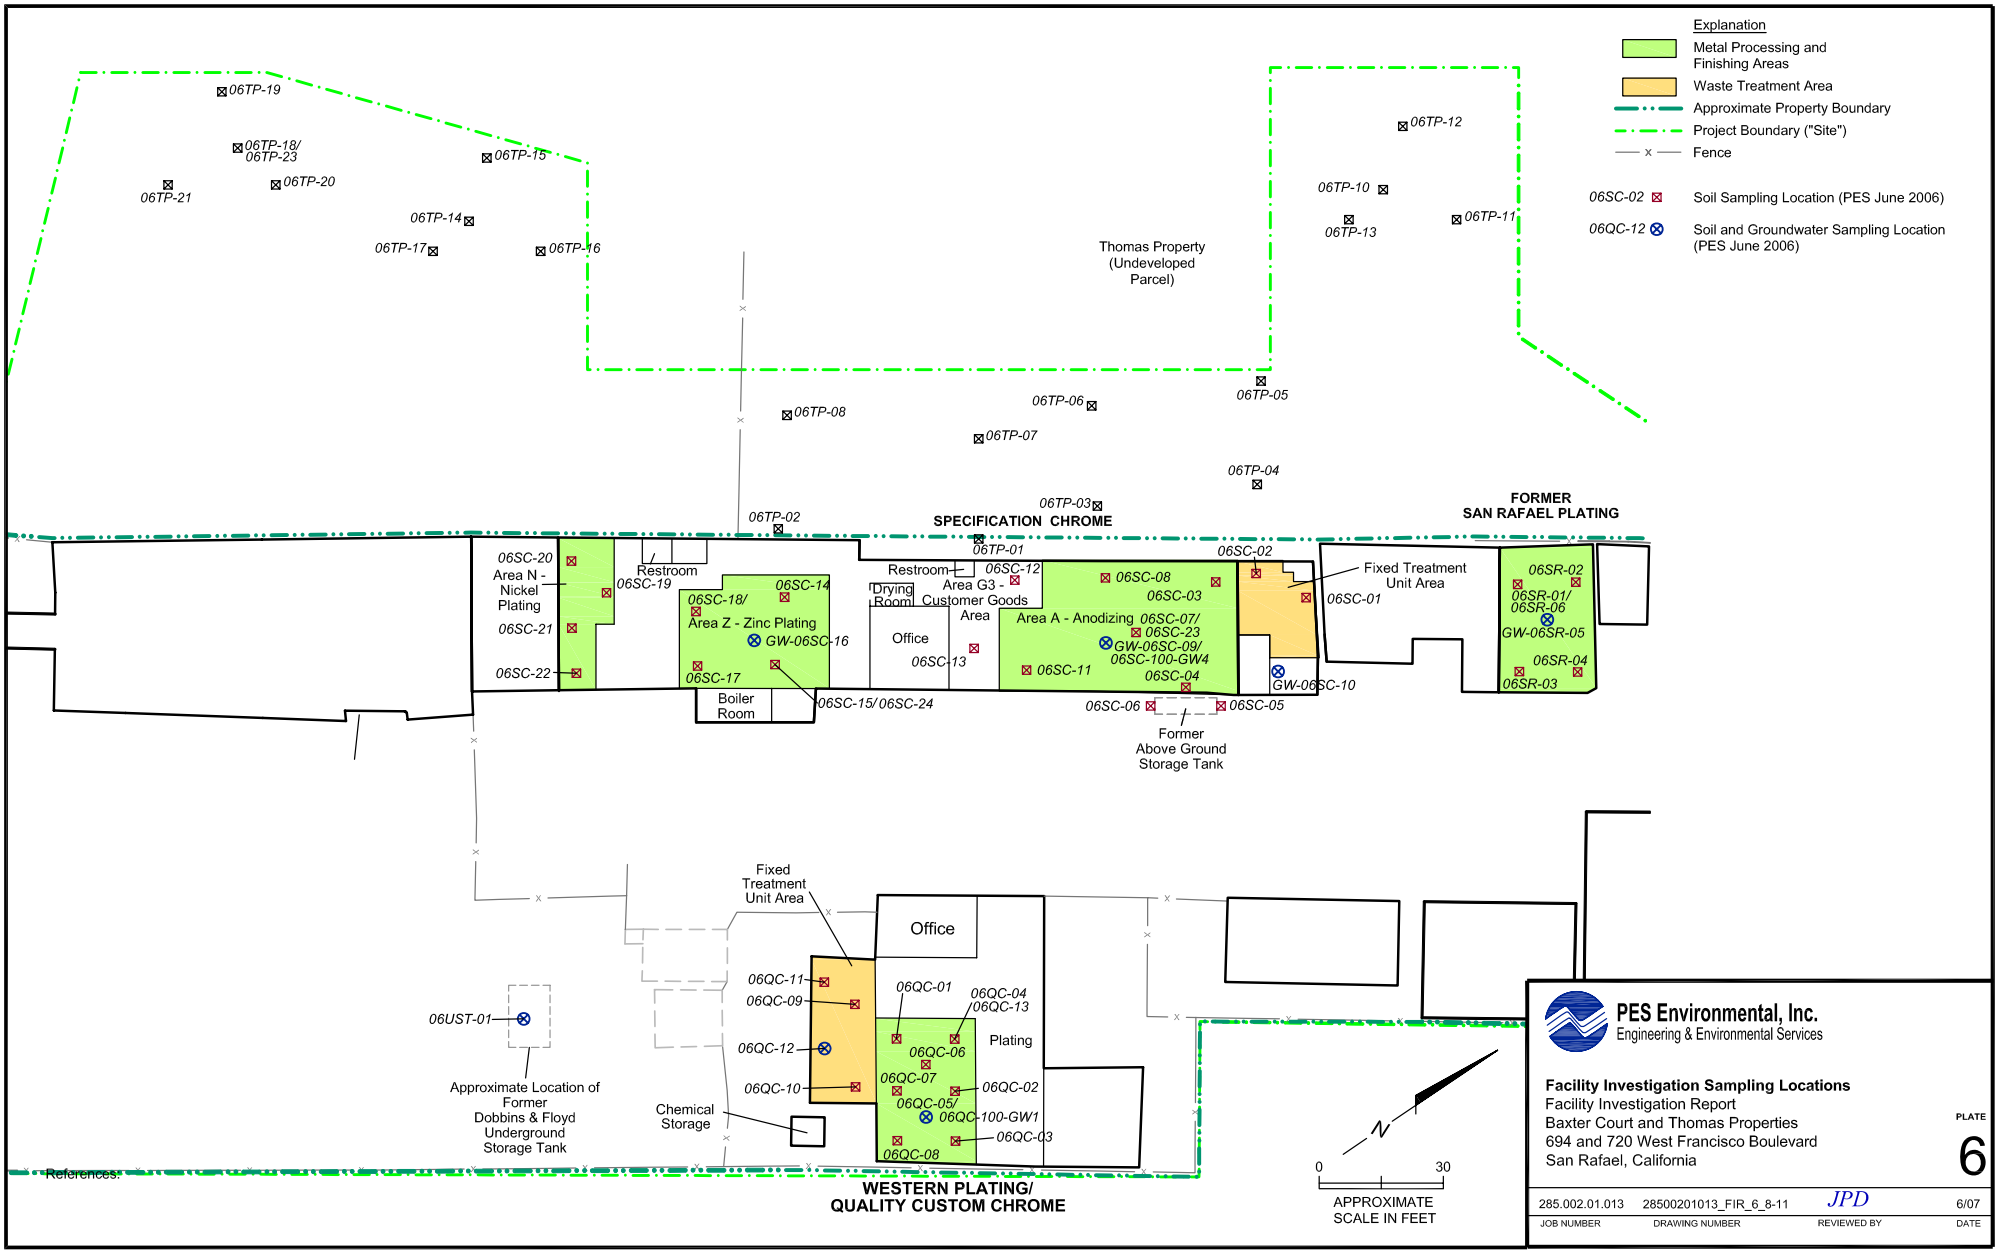

PES Environmental, Inc.
Engineering & Environmental Services

Facility Investigation Sampling Locations
Facility Investigation Report
Baxter Court and Thomas Properties
694 and 720 West Francisco Boulevard
San Rafael, California

PLATE 6

285.002.01.013	28500201013_FIR_6_8-11	JPD	6/07
JOB NUMBER	DRAWING NUMBER	REVIEWED BY	DATE